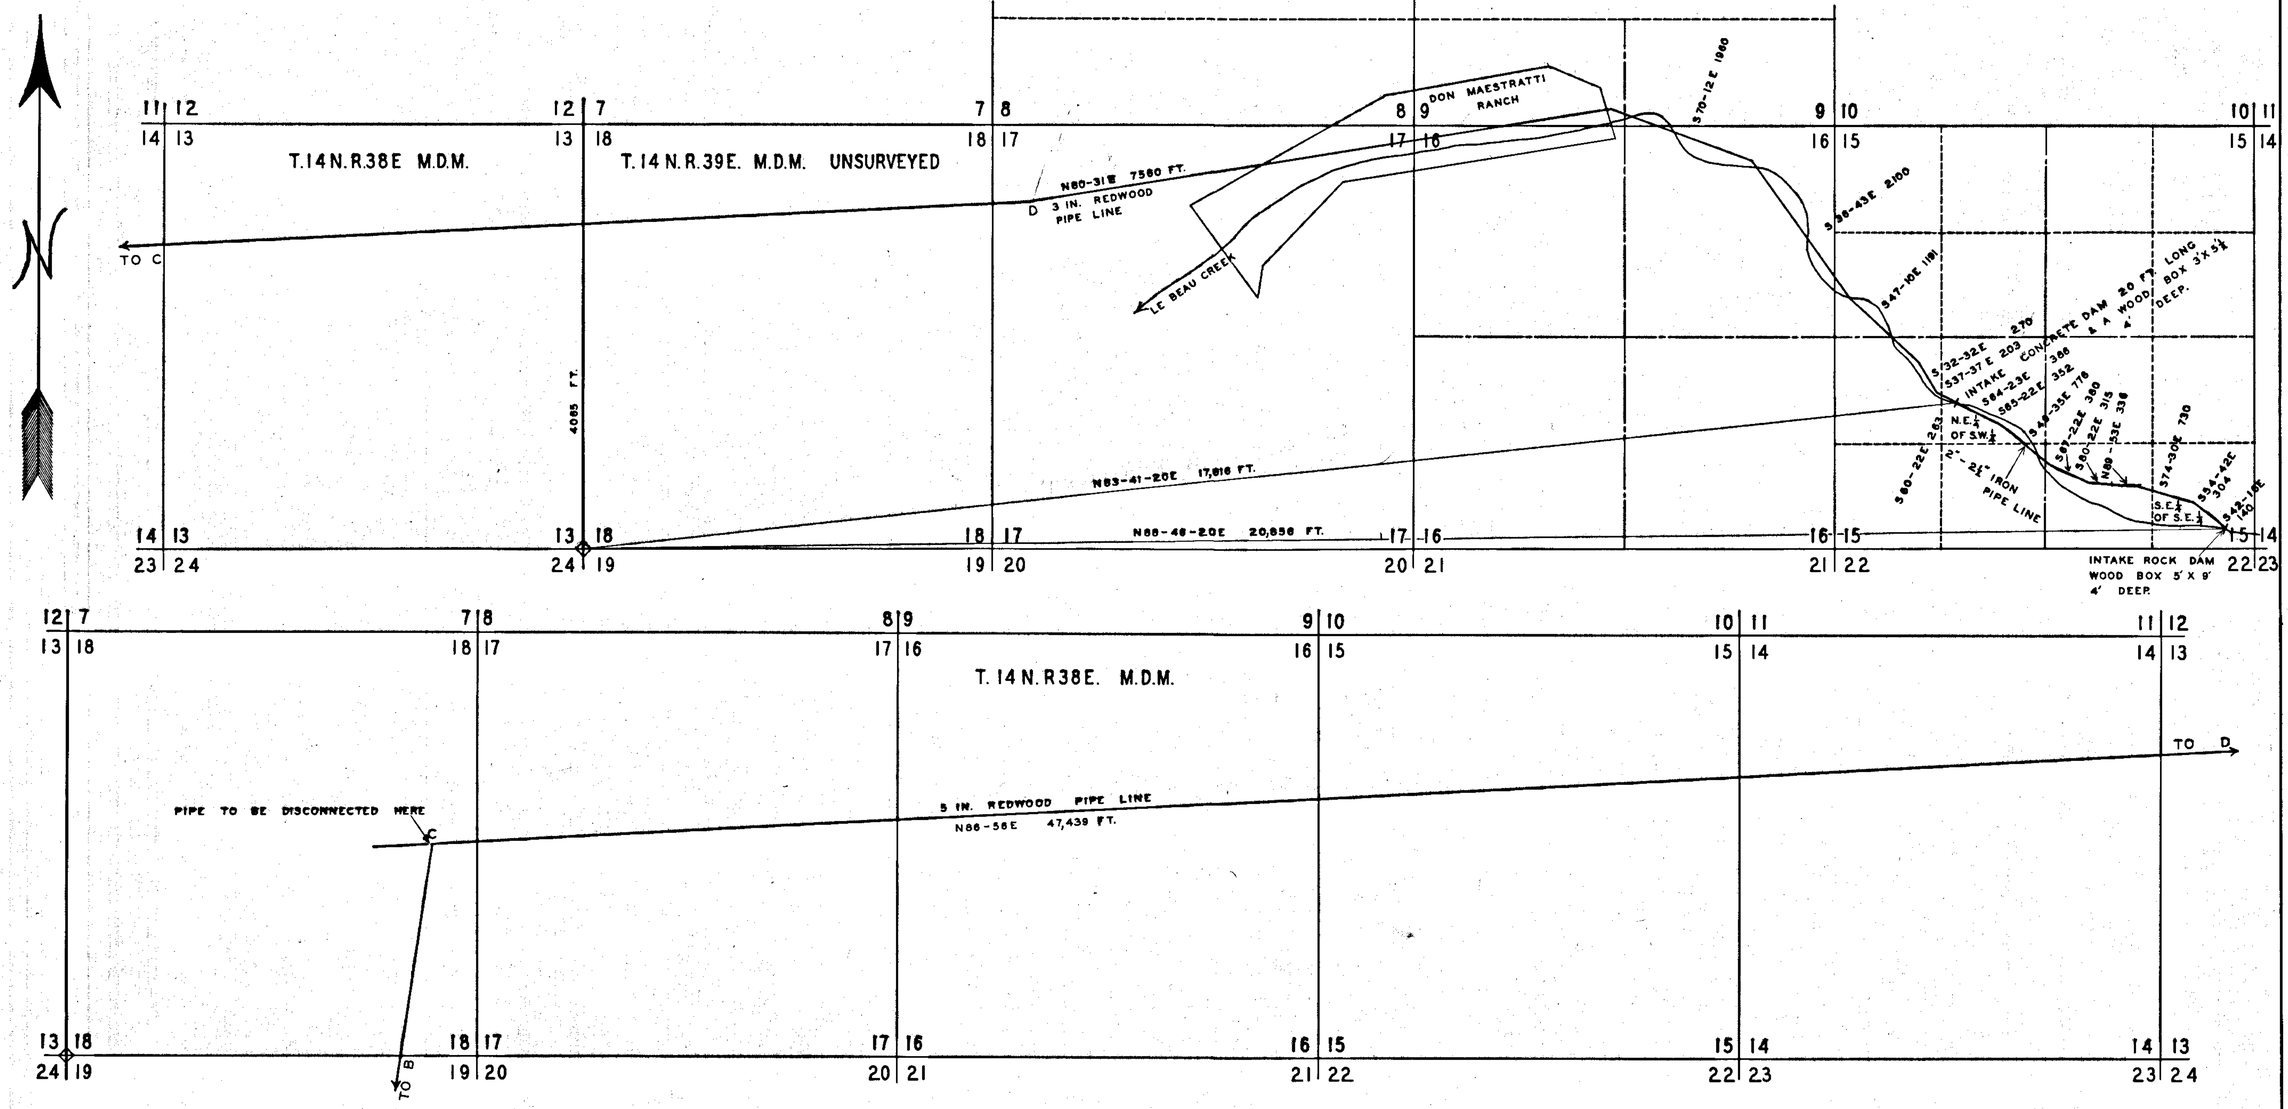

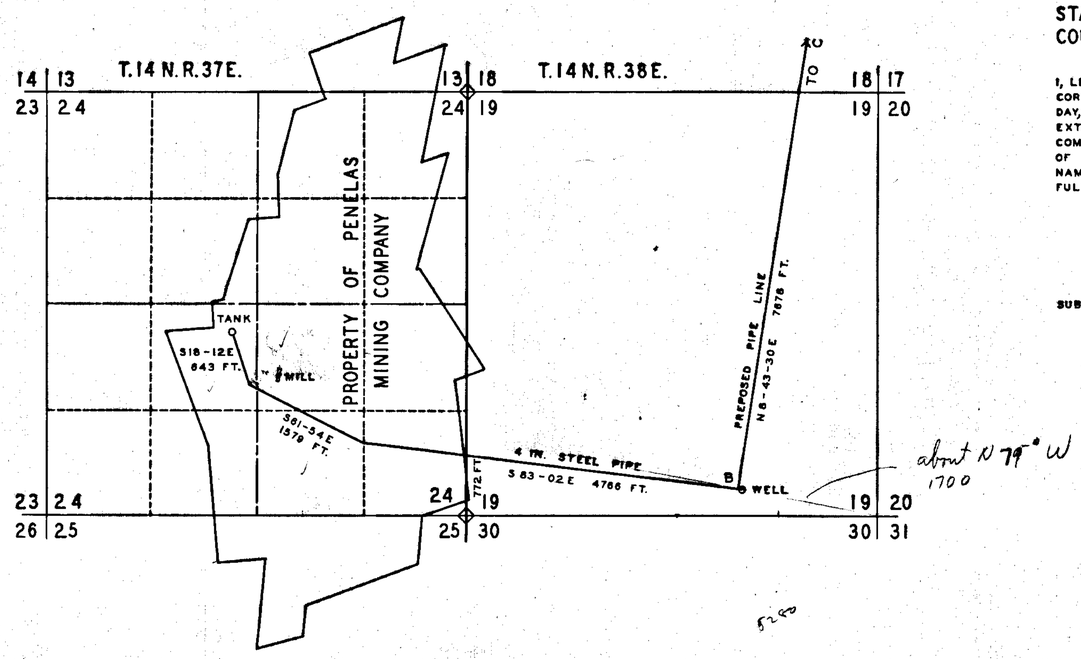

STATE OF NEVADA
COUNTY OF CHURCHILL } SS

I, LEE HINCKLEY, BEING FIRST DULY SWORN, DEPOSE AND SAY THAT THIS MAP CONSISTING OF ONE SHEET HAS BEEN CORRECTLY DRAWN TO THE DESIGNATED SCALE FROM FEILD NOTES OF A SURVEY MADE BY ME BETWEEN THE SIXTH DAY, AND THE TENTH DAY OF AUGUST 1936; THAT IT TRULY AND CORRECTLY REPRESENTS THE LOCATION AND EXTENT OF THE PREPOSED WORKS TO DIVERT WATER FROM LE BEAU CREEK, IN NYE COUNTY, BY PENELAS MINING COMPANY, FOR MINING MILLING AND DOMESTIC PURPOSES. THAT THE PREPOSED POINT OF DIVERSION, THE LOCATION OF THE MINE AND MILL, THE APPROXIMATE SIZE OF THE DIVERTING CONDUIT, AND THE LOCATION AND NAMES OF ALL OTHER WORKS OR STREAMS WHICH ARE CROSSED BY OR CONNECTED WITH SAID WORKS, ARE FULLY AND CORRECTLY DESIGNATED HEREON.

Lee Hinckley
STATE WATER RIGHT SURVEYOR

SUBSCRIBED AND SWORN TO BEFORE ME THIS 11 DAY OF August, 1936

A Haight
NOTARY PUBLIC IN AND FOR CHURCHILL COUNTY, NEVADA.

0 1000 2000 3000 4000 5000 FT.
SCALE 1 INCH = 1000 FEET

FILED
August 12, 1936
STATE ENGINEER'S OFFICE

MAP TO ACCOMPANY
APPLICATION TO APPROPIATE WATER
FOR MINING MILLING AND DOMESTIC USE
BY
PENELAS MINING COMPANY
FROM
LE BEAU CREEK

9942