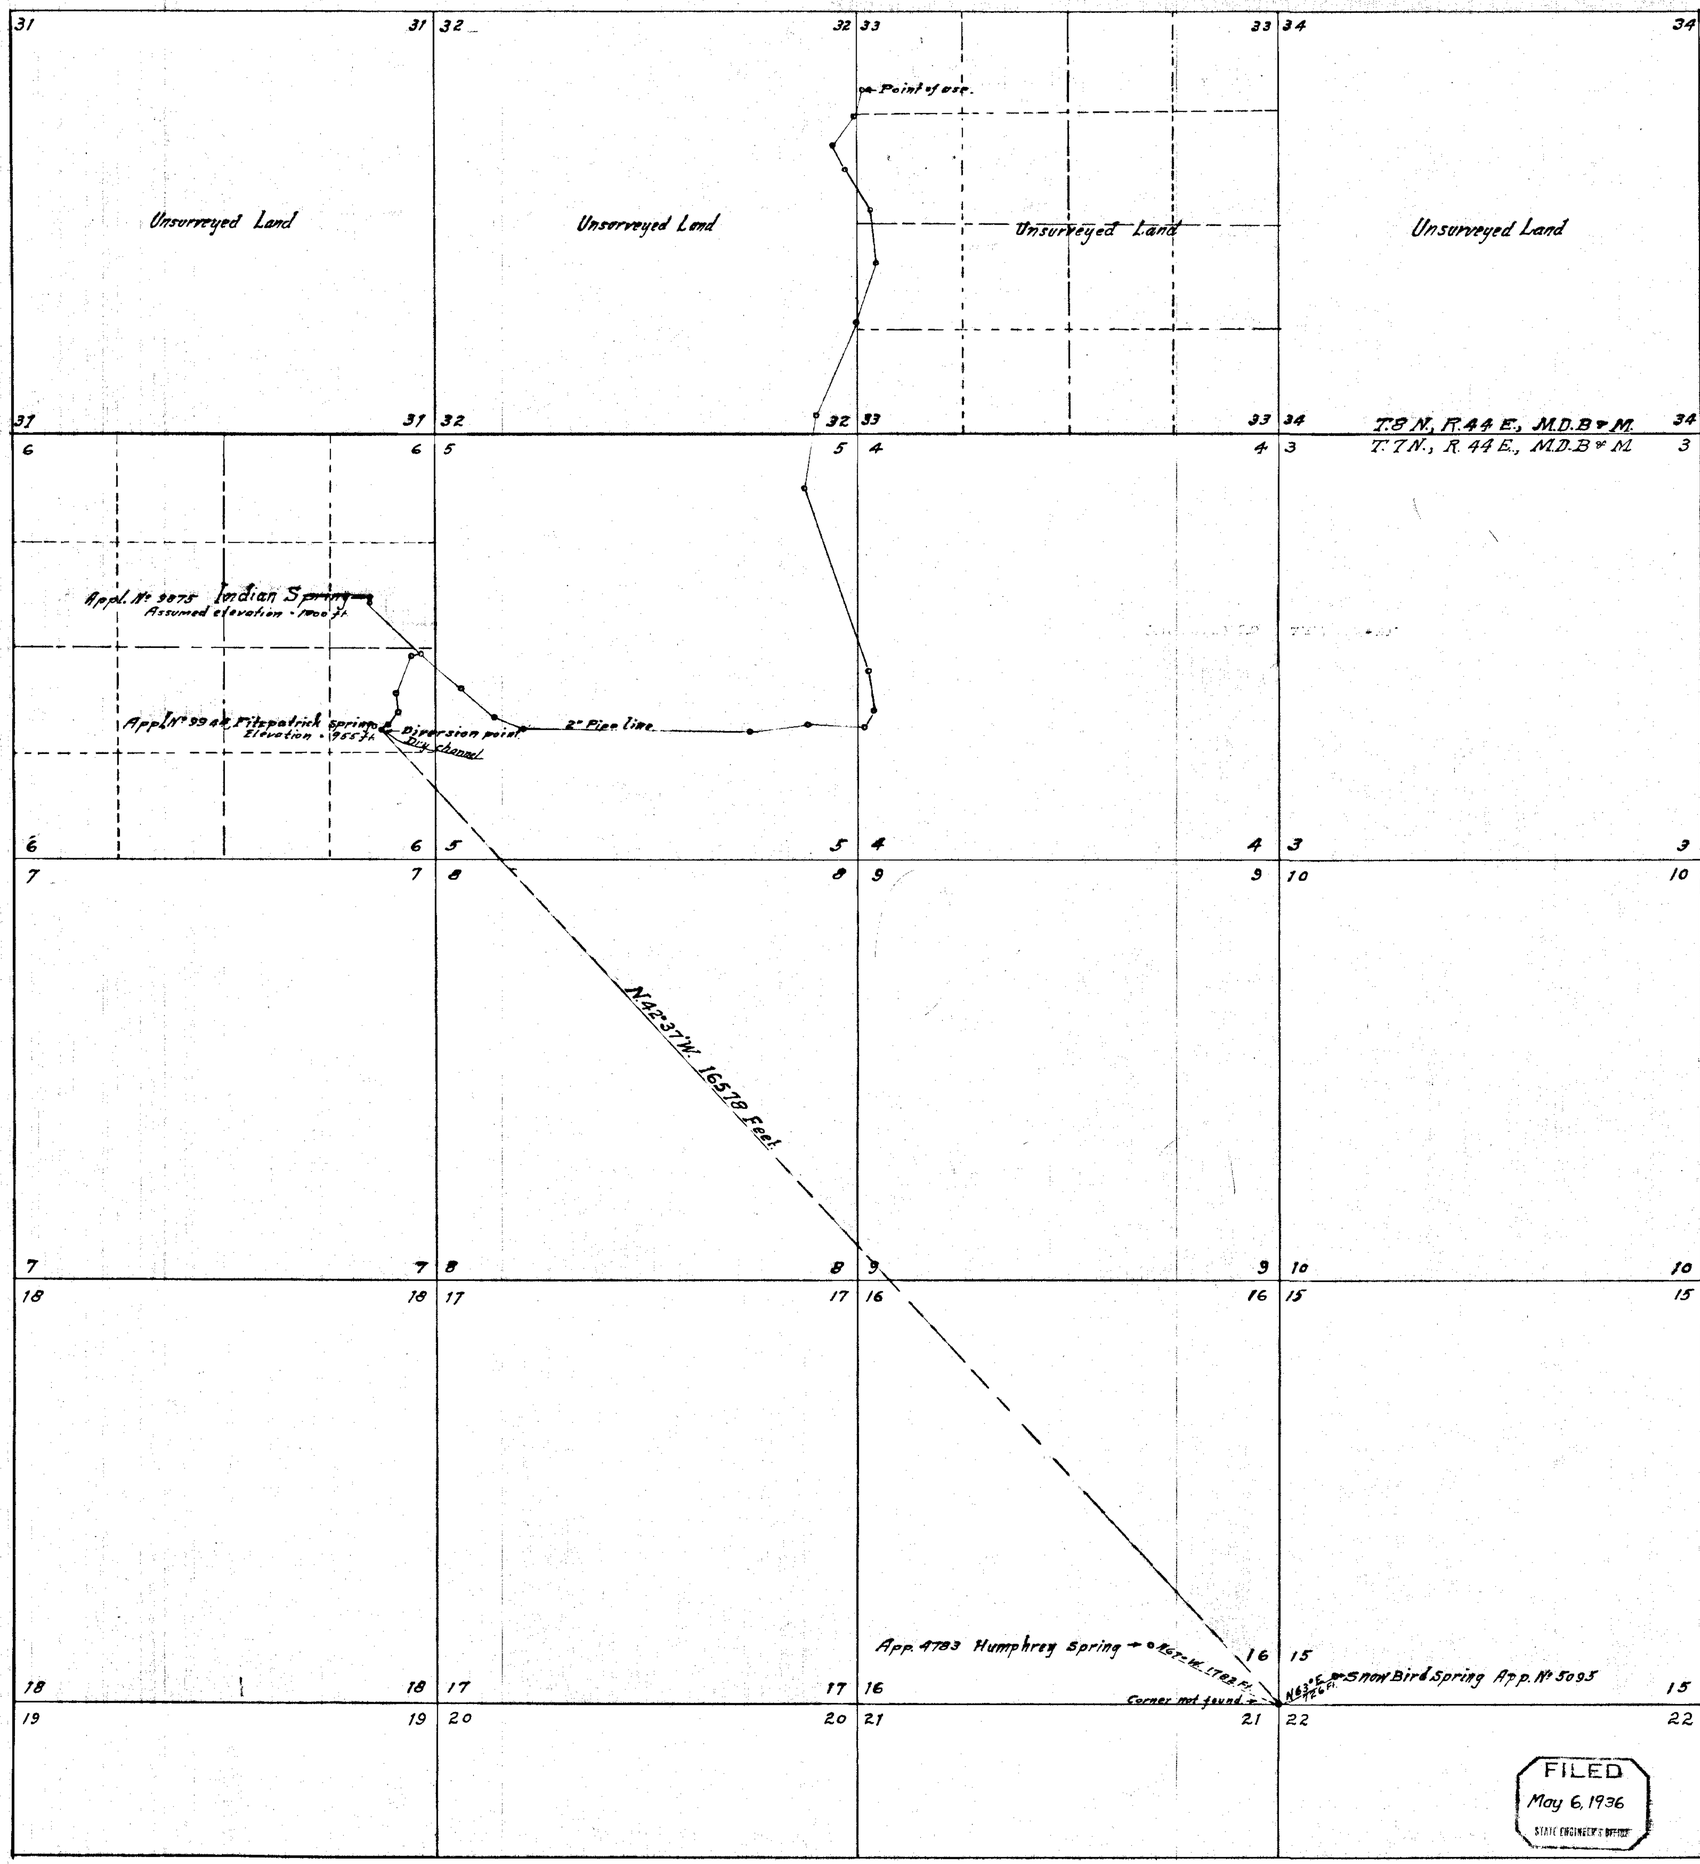

State of Nevada } s.s.
County of Nye }

I, A. E. Smith, being first duly sworn, depose and say that this map consisting of one sheet, has been correctly drawn to the designated scale from field notes of a survey made by me on the twenty third day of April, 1936.
That it truly and correctly represents the location and extent of the proposed works used to divert water from Fitzpatrick spring in Nye County, by Lester F. Scott, Jr. for Mining, Milling and Domestic purposes. That the proposed point of diversion and use, the location of the Mine, Mill and Camp, the approximate size of the diverting conduit and the location and name of all other work or streams which are crossed by or connected with said works, are fully and correctly designated hereon.

A. E. Smith
State Water Right Surveyor.

Subscribed and sworn to before me this Twenty Seventh day of April, 1936
Mrs. Ruth Southworth

Notary Public in and for Nye County, Nevada.
My commission expires Dec. 29 - 1938

1000 2000 3000 4000 Feet.

9944 Sent back for Corr. Mar 11, 1936

MAP
To Accompany Application to Appropriate Water for Mining, Milling and Domestic purposes
By Lester F. Scott Jr.
From
Fitzpatrick Spring.

FILED
May 6, 1936
STATE ENGINEER'S OFFICE

OFFICE STATE ENGINEER
MAY 6 1936
RECEIVED

9944