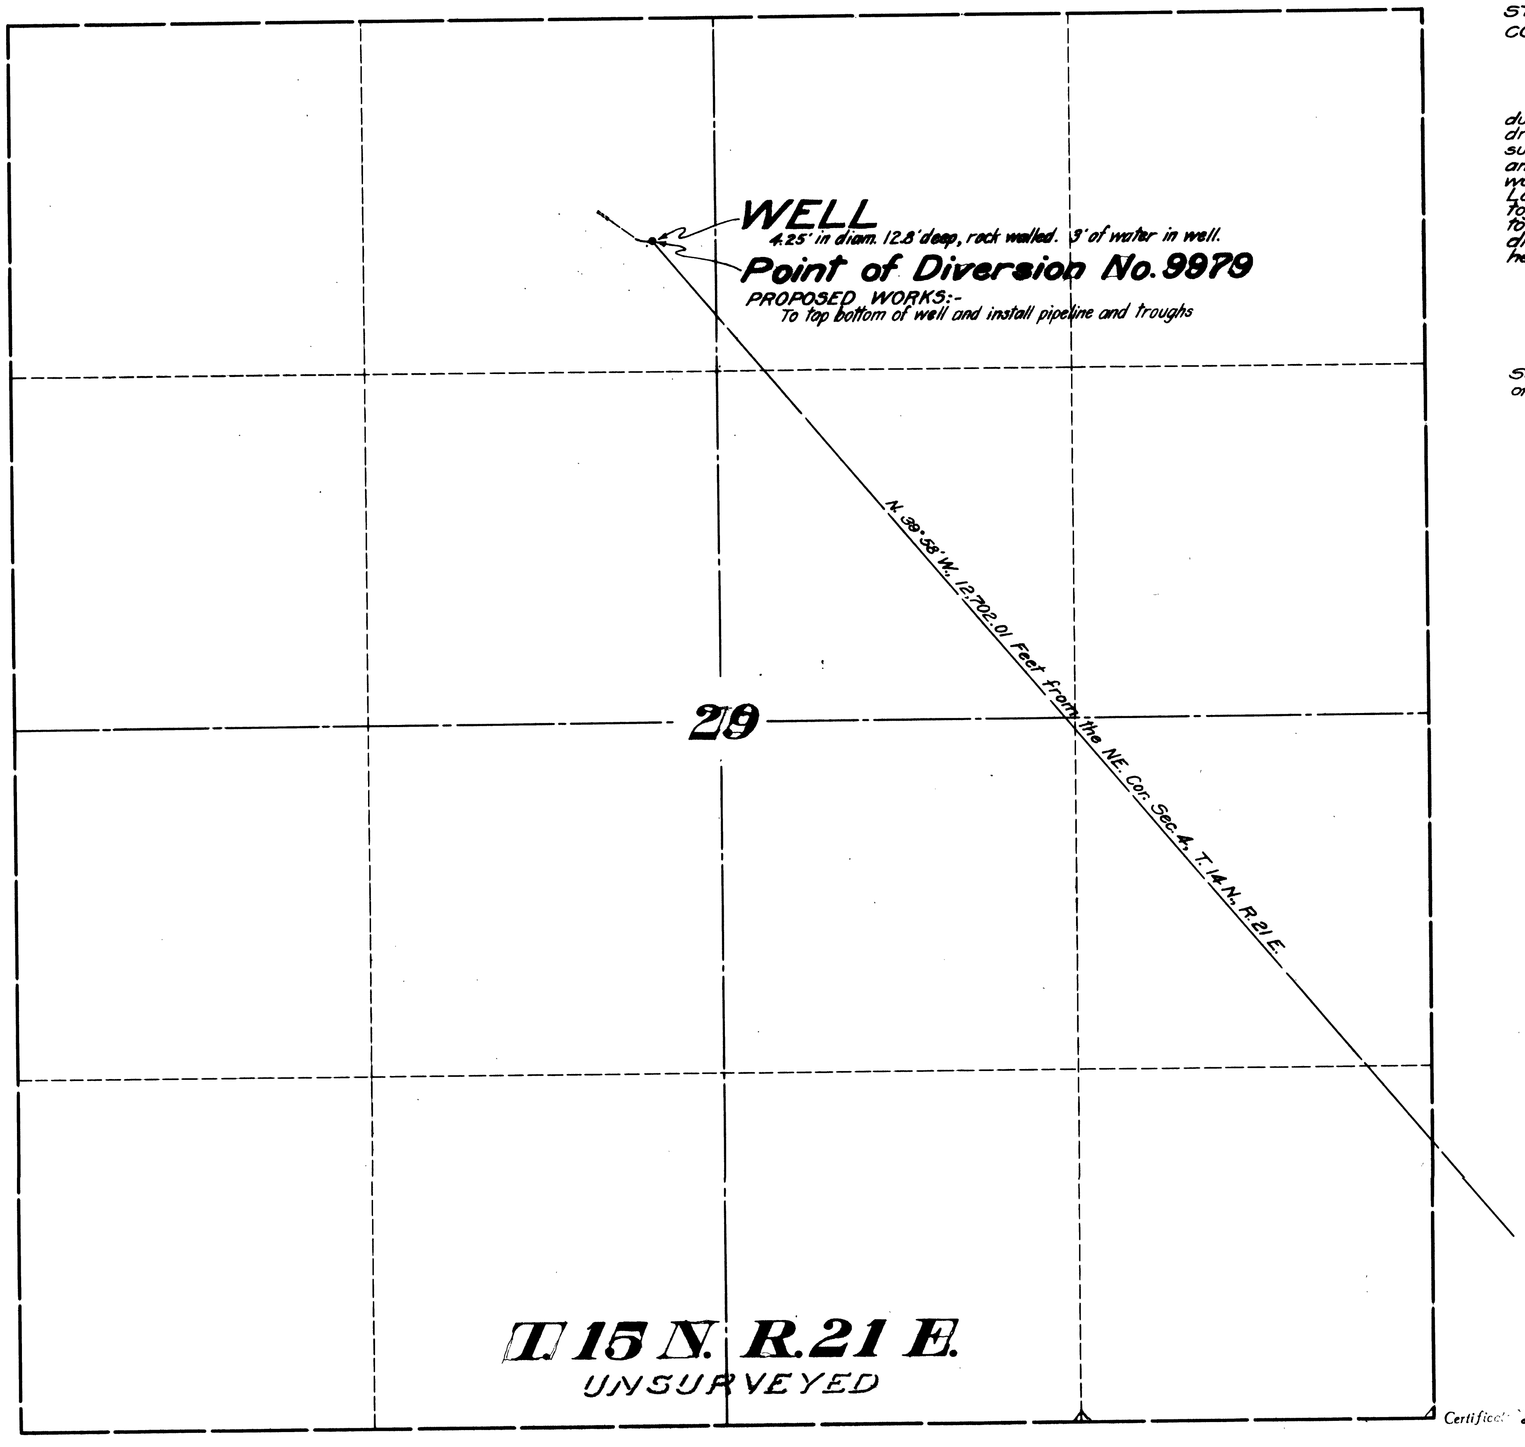

STATE OF NEVADA }
COUNTY OF ORMSBY } ss.

I, Harvey M. Payne, being first duly sworn, depose and say that this map has been correctly drawn to the designated scale from the field notes of a survey completed by me on October 13th, 1936; that it truly and correctly represents the location of the underground water under application No. 9979 of H. F. Dangberg Land and Livestock Co. for stockwatering purposes, together with the location and extent of work proposed to be constructed to divert water; and that the point of diversion and proposed works are correctly shown hereon.

WATER RIGHT ENGINEER.

Subscribed and sworn to before me this 19th day of October, 1936.

Notary Public in and for Ormsby County, Nevada.

MY COMMISSION EXPIRES MAY 16, 1937

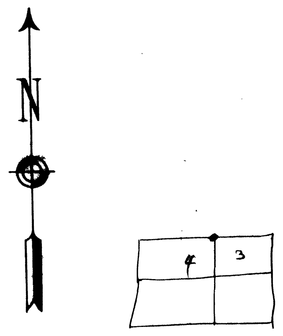

SCALE: 1 IN. = 300 FT.

Certificate 2405 Issued 10/13/36

FILED
October 21, 1936
STATE ENGINEER'S OFFICE

MAP
TO ACCOMPANY
APPLICATION NO. 9979
FOR
STOCKWATERING
FROM
UNDERGROUND WATERS
BY
H.F. DANGBERG LAND & LIVE STOCK CO.

SURVEYED AND MAPPED BY HARVEY M. PAYNE, WATER RIGHT ENGINEER.

9979