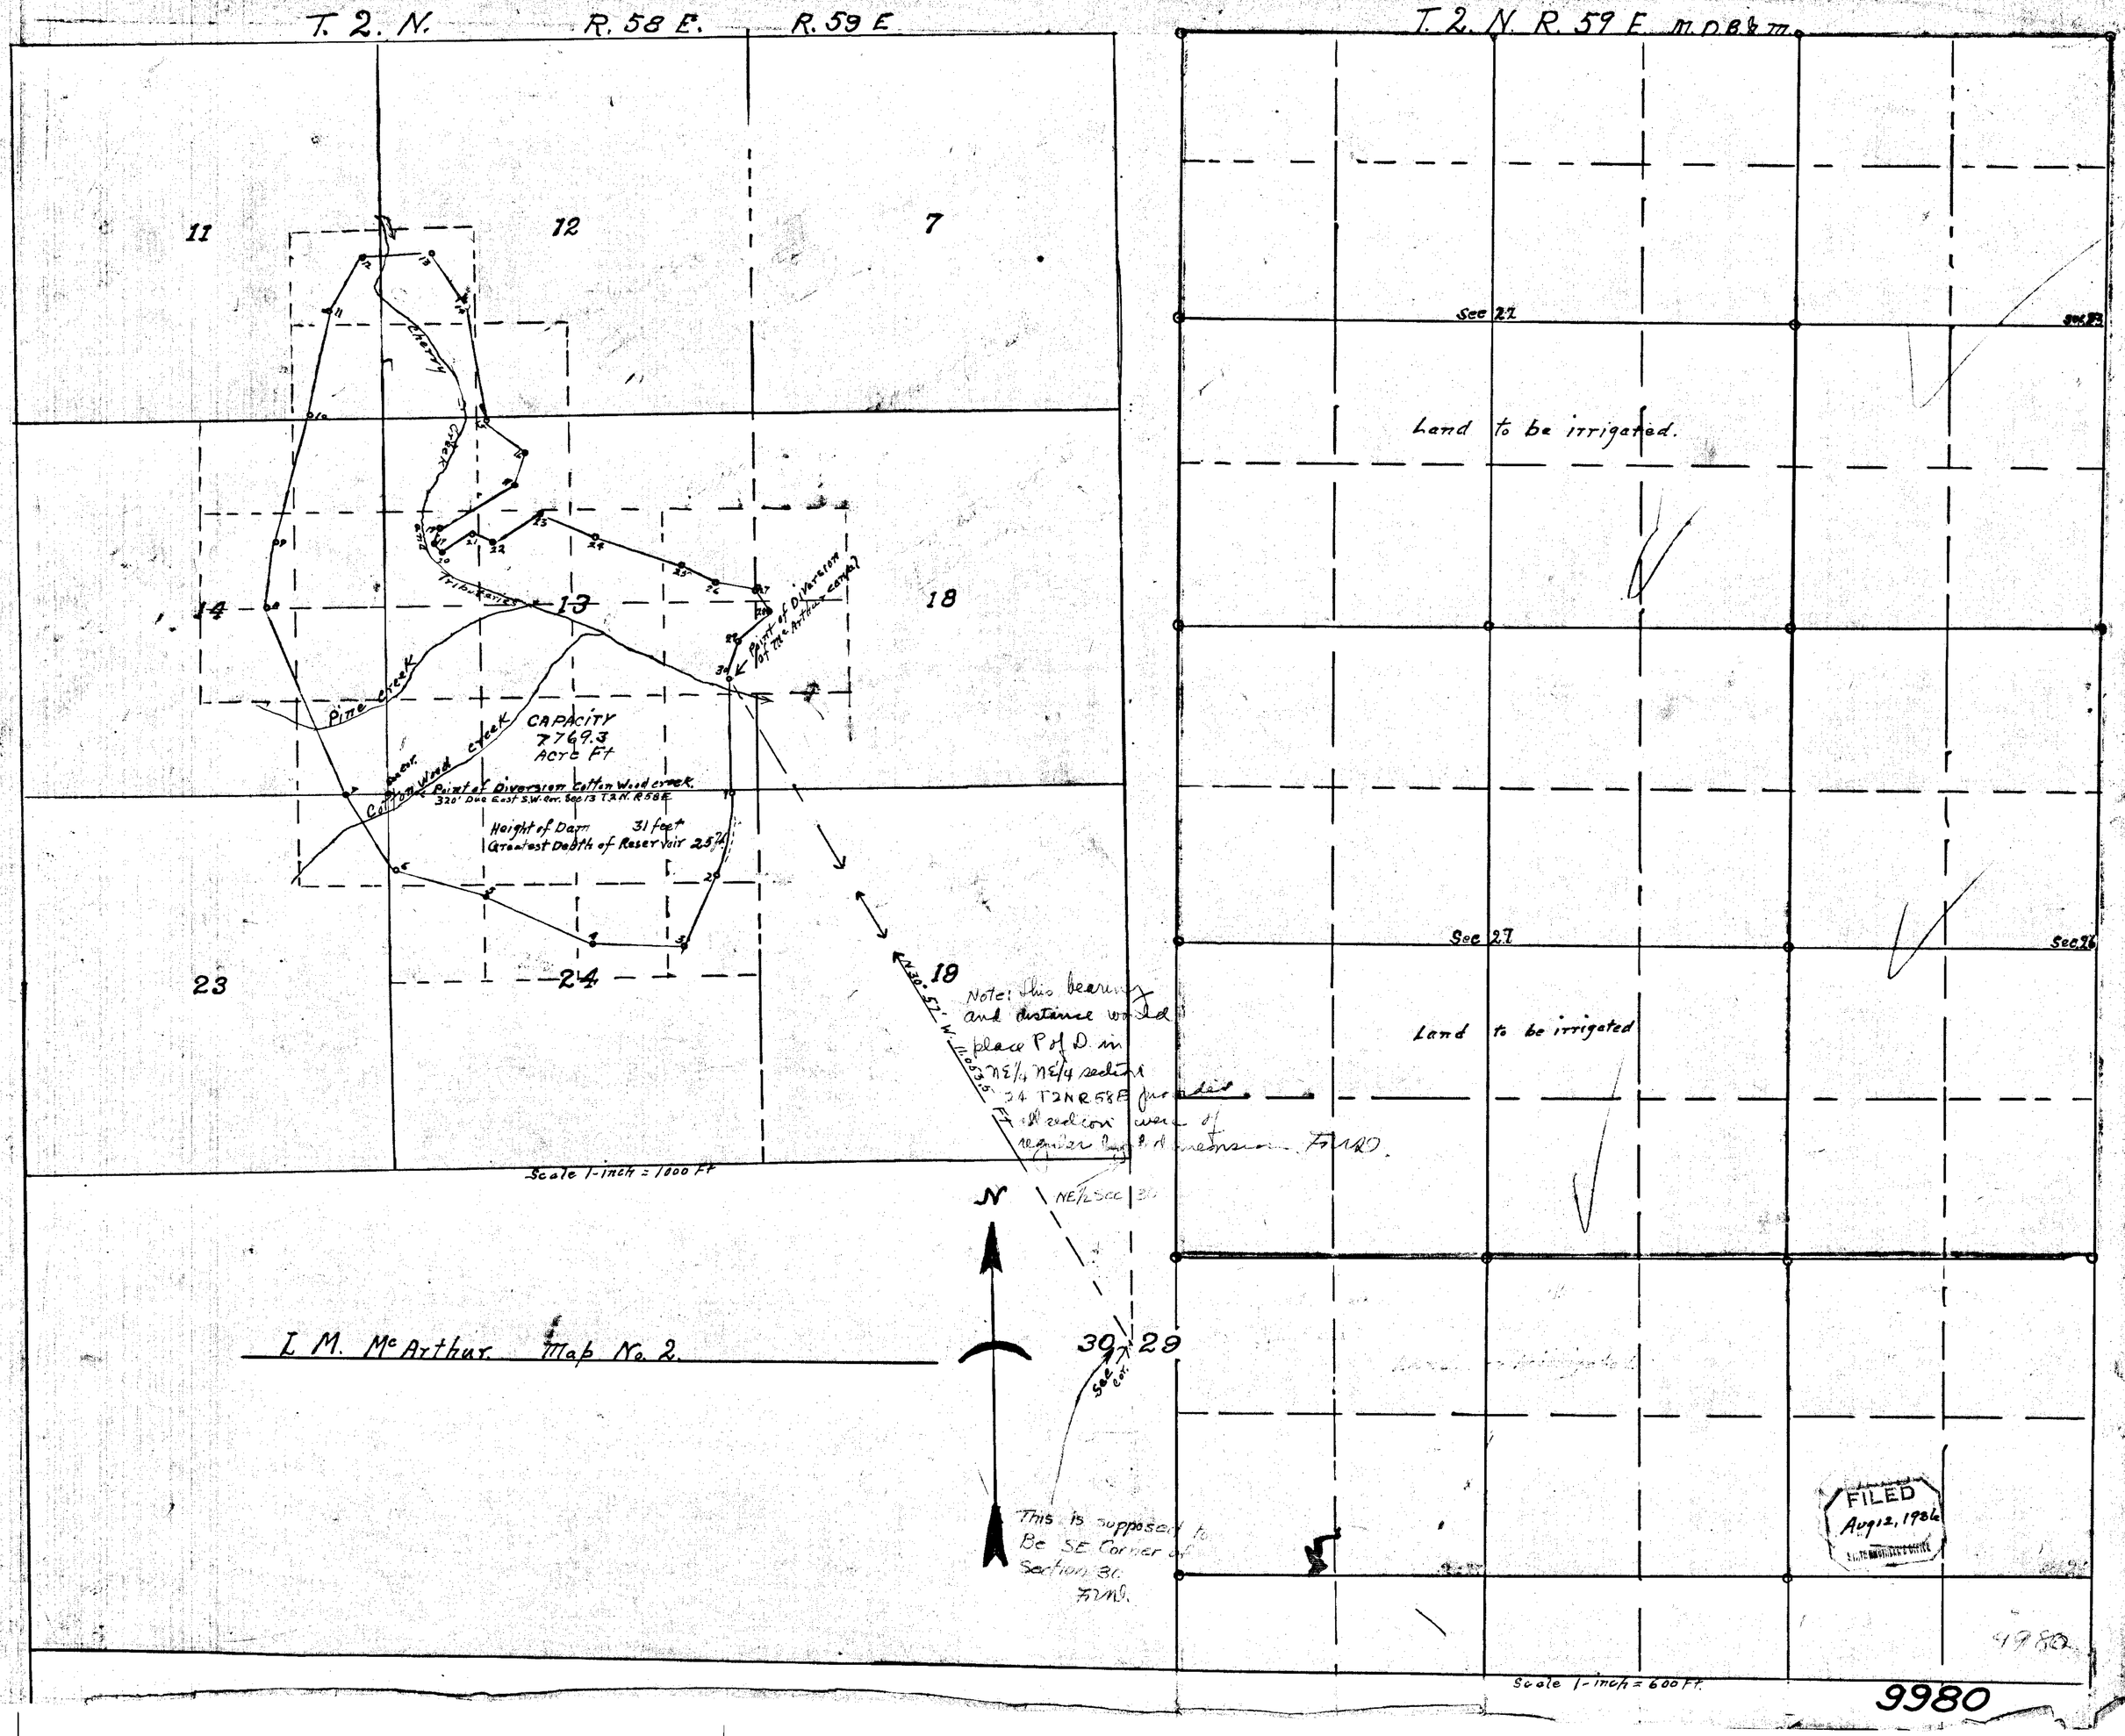
T. 2. N.
R. 58 E.
R. 59 E.
T. 2. N. R. 59 E. M.D.B.&M.
11
12
7
14
13
18
23
24
19
30
29
Cherry Creek
Tributaries
Pine Creek
Cotton Wood Creek
Point of Diversion of McArthur canal
CAPACITY
7769.3
Acre Ft
Point of Diversion Cotton Wood creek.
320' Due East S.W. Cor. Sec 13 T.2.N. R58E
Height of Dam 31 feet
Greatest Depth of Reservoir 25 ft
N 30° 57' W. 11,053.5 Ft
Note: This bearing and distance would place P of D. in NE¼ NE¼ section 24 T2NR58E provided all section were of regular [illegible] dimension. FILED.
NE¼ Sec 30
Sec Cor.
Scale 1-inch = 1000 Ft
L. M. McArthur. Map No. 2.
N
This is supposed to Be SE Corner of Section 30. FILED.
Sec 22
Sec 23
Land to be irrigated.
Sec 27
Sec 26
Land to be irrigated
Scale 1-inch = 600 Ft.
FILED
Aug 12, 1936
9980

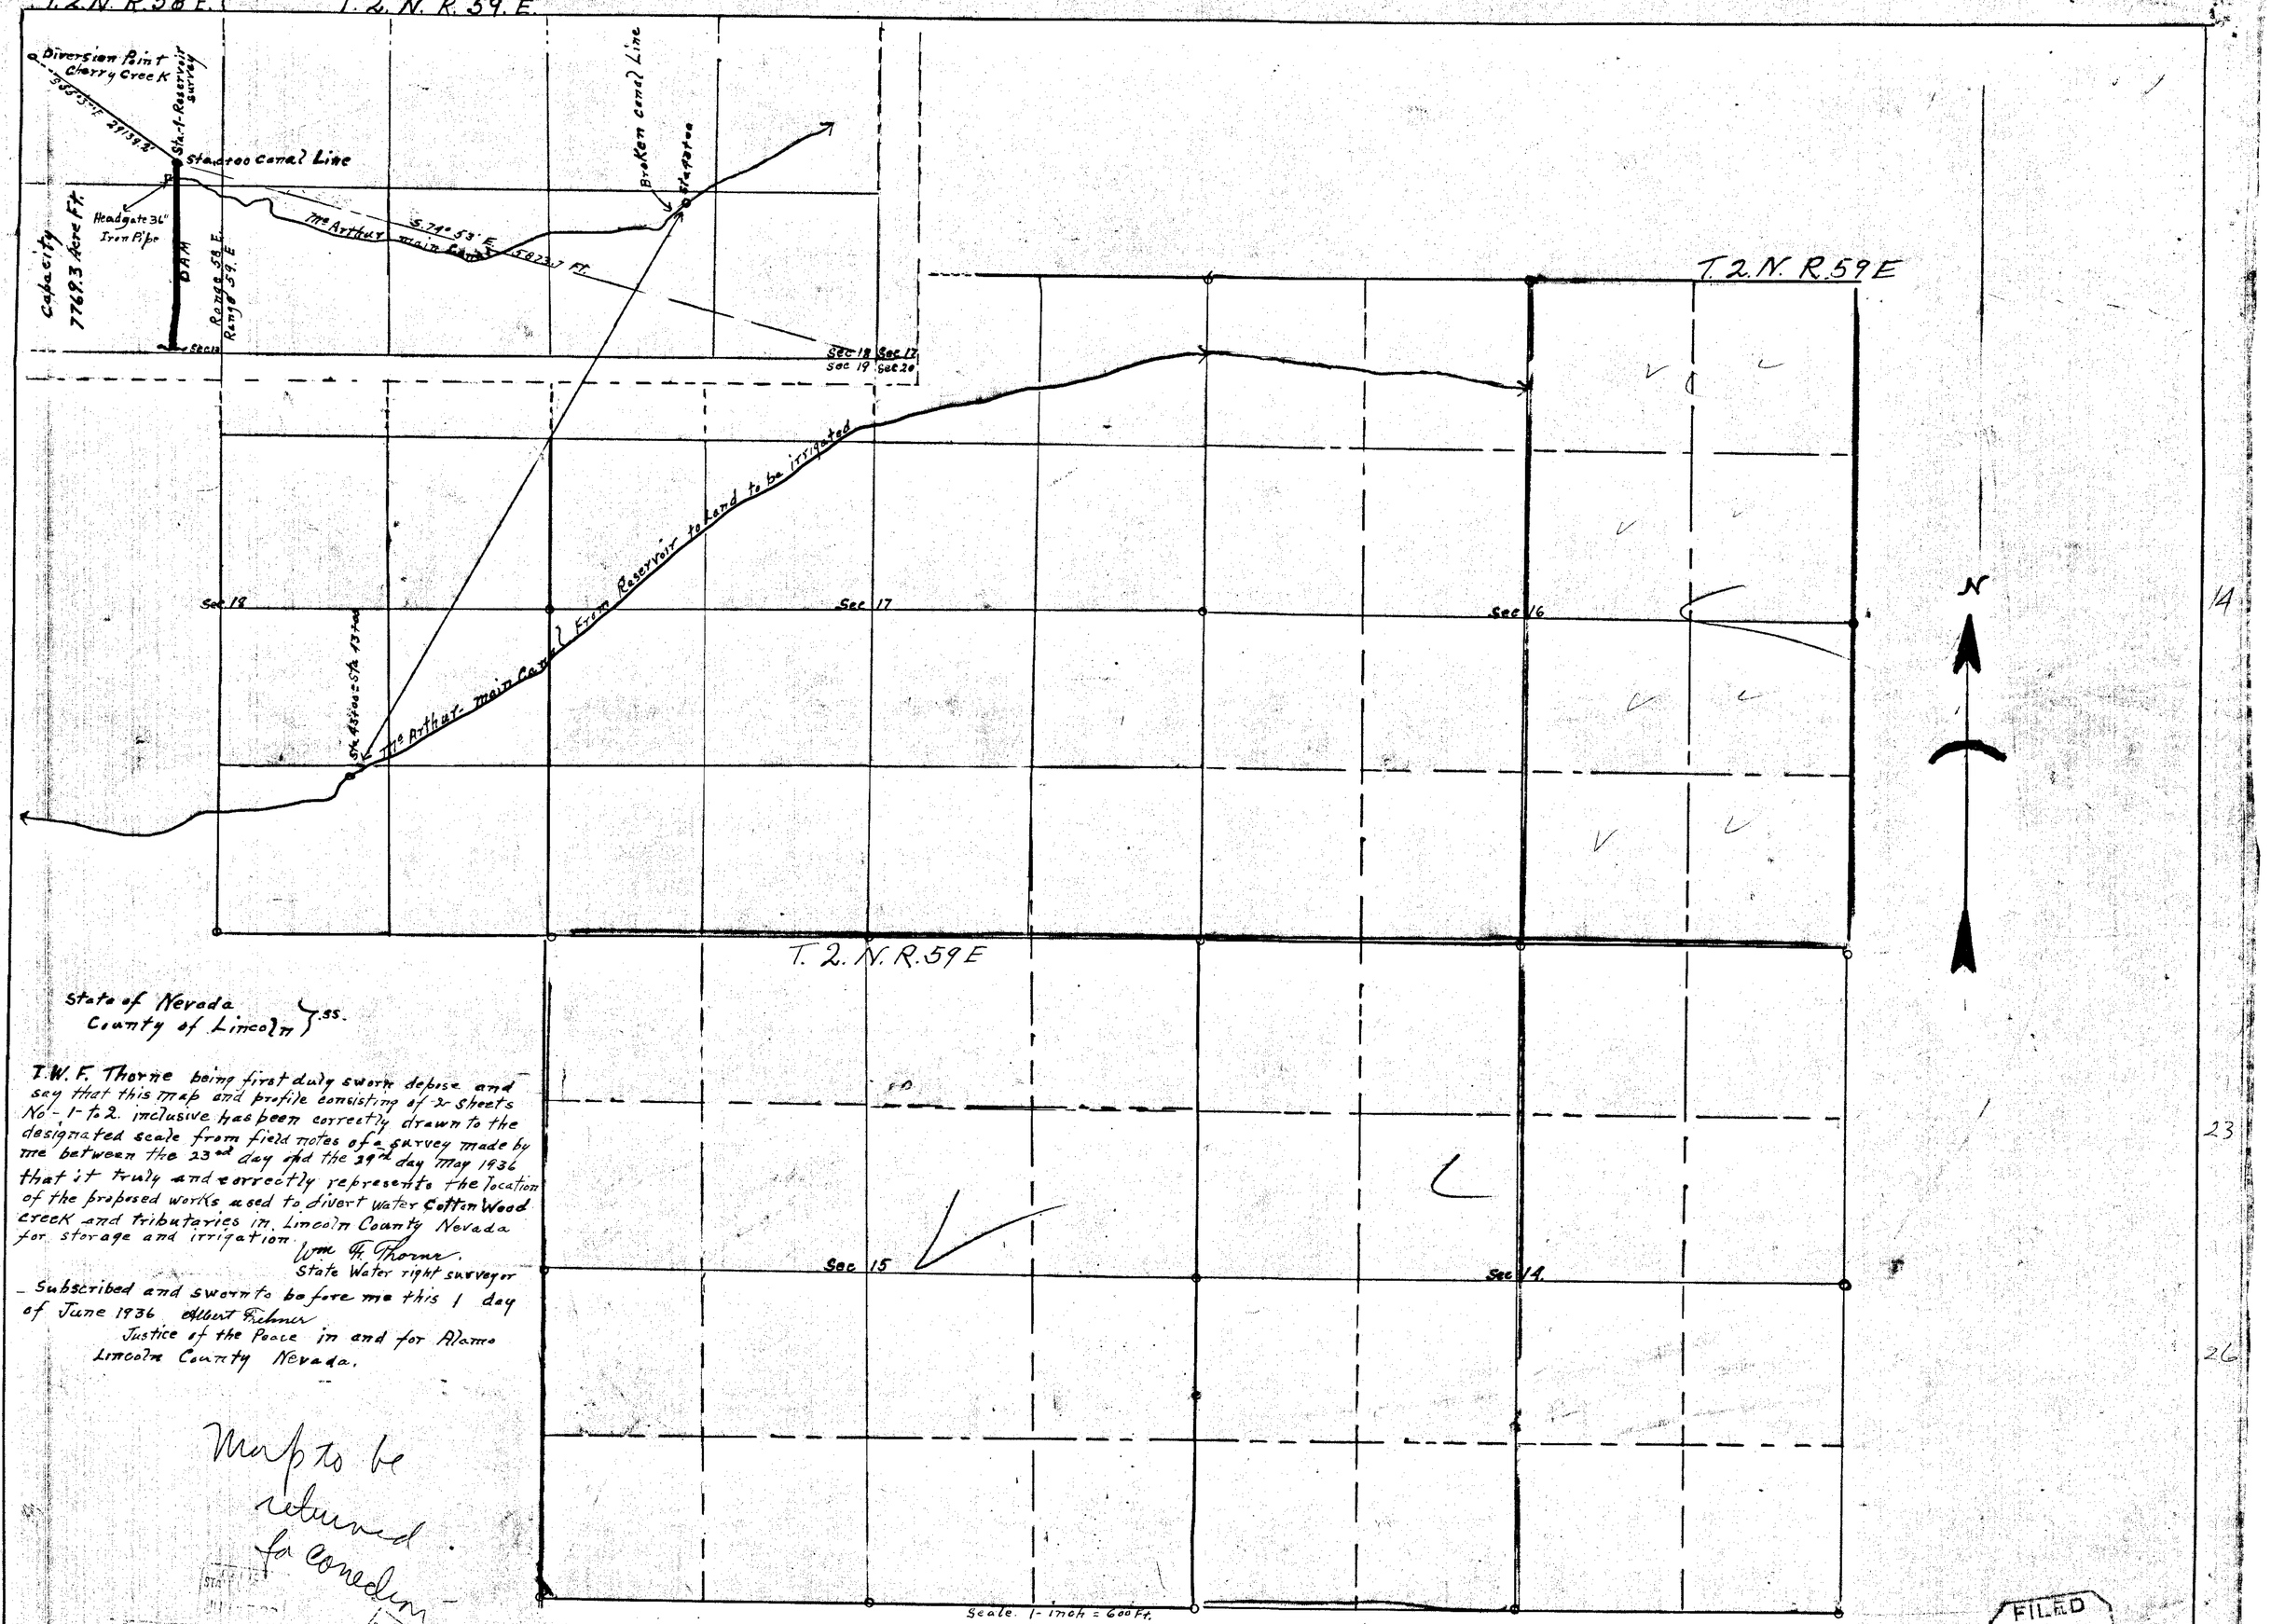

State of Nevada
County of Lincoln } ss.

I. W. F. Thorne being first duly sworn depose and say that this map and profile consisting of 2 sheets No. 1 to 2. inclusive has been correctly drawn to the designated scale from field notes of a survey made by me between the 23rd day and the 29th day May 1936 that it truly and correctly represents the location of the proposed works used to divert water Cotton Wood creek and tributaries in Lincoln County Nevada for storage and irrigation.

Wm. F. Thorne.
State Water right surveyor

Subscribed and sworn to before me this 1 day of June 1936 Albert Fehmer
Justice of the Peace in and for Alamo Lincoln County Nevada.

Map to be returned for correction

FILED
Aug. 12, 1936
STATE ENGINEER'S OFFICE

Approved back for corr. Aug 13, 1936 9980

9980