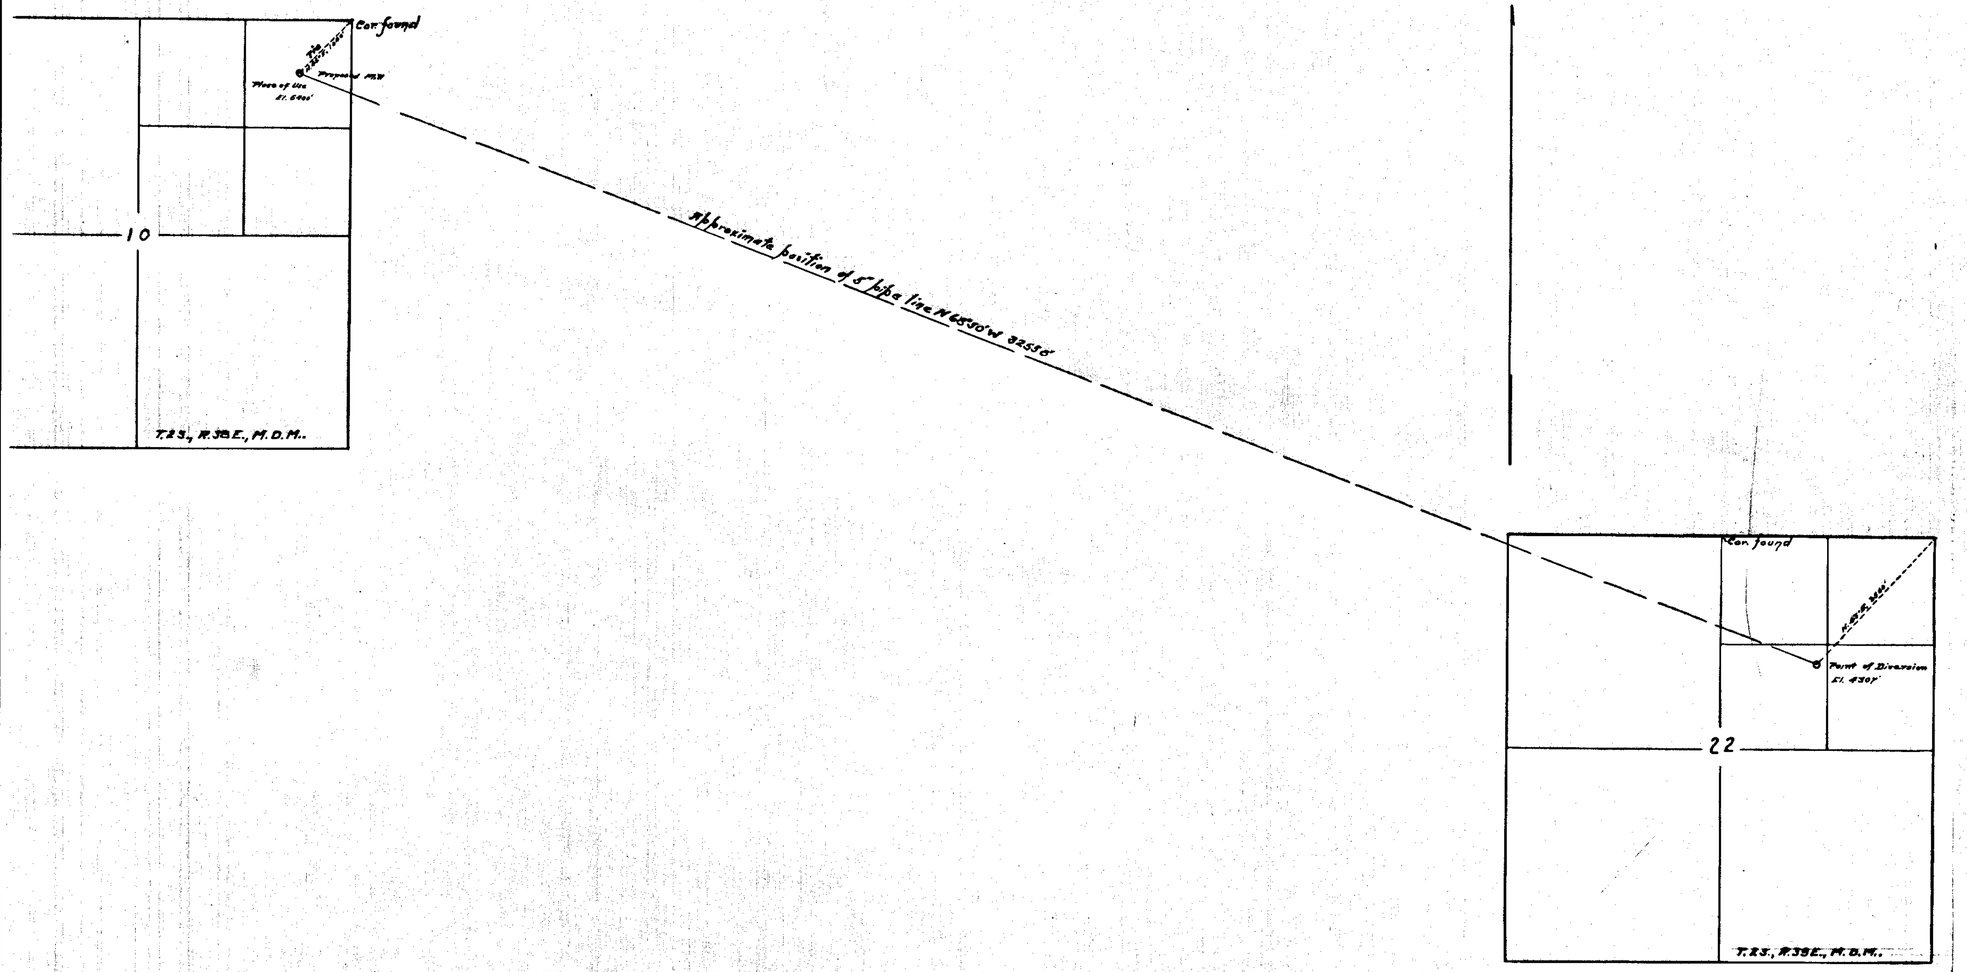

State of Nevada
County of Esmeralda

I, Ed. S. Giles, being duly sworn deposes and say that this map consisting of one sheet has been correctly drawn to the designated scale from field notes of a survey made under my direction on the 10th of May 1936 and from the map of the Silver Peak Mining District; that it truly and correctly represents the proposed location and extent of the works used to divert water from Silver Peak marsh in Esmeralda County by G. Austin Schroter for mining and milling purposes; that the proposed point of diversion, the approximate position of the diverting pipe line, the location of all other works which will cross or connect with the proposed works and the boundaries of all lands showing by forty acre sub-divisions the location of the proposed point of diversion, development and place of use are fully and correctly designated thereon.

Ed. S. Giles
State Water Right Surveyor

Subscribed and sworn to before me this day of 1936.

John A. Hendelson
Notary Public in and for Esmeralda County Nevada

Scale 1 in. = 1200 ft.

9983

FILED
Sept. 15, 1936
STATE ENGINEER'S OFFICE

Map to Accompany
Application to Appropriate Water
for
Mining and Milling Purposes
by
G. AUSTIN SCHROTER
from
SILVER PEAK MARSH

Drawn by H.S. Horse.

9983