9986

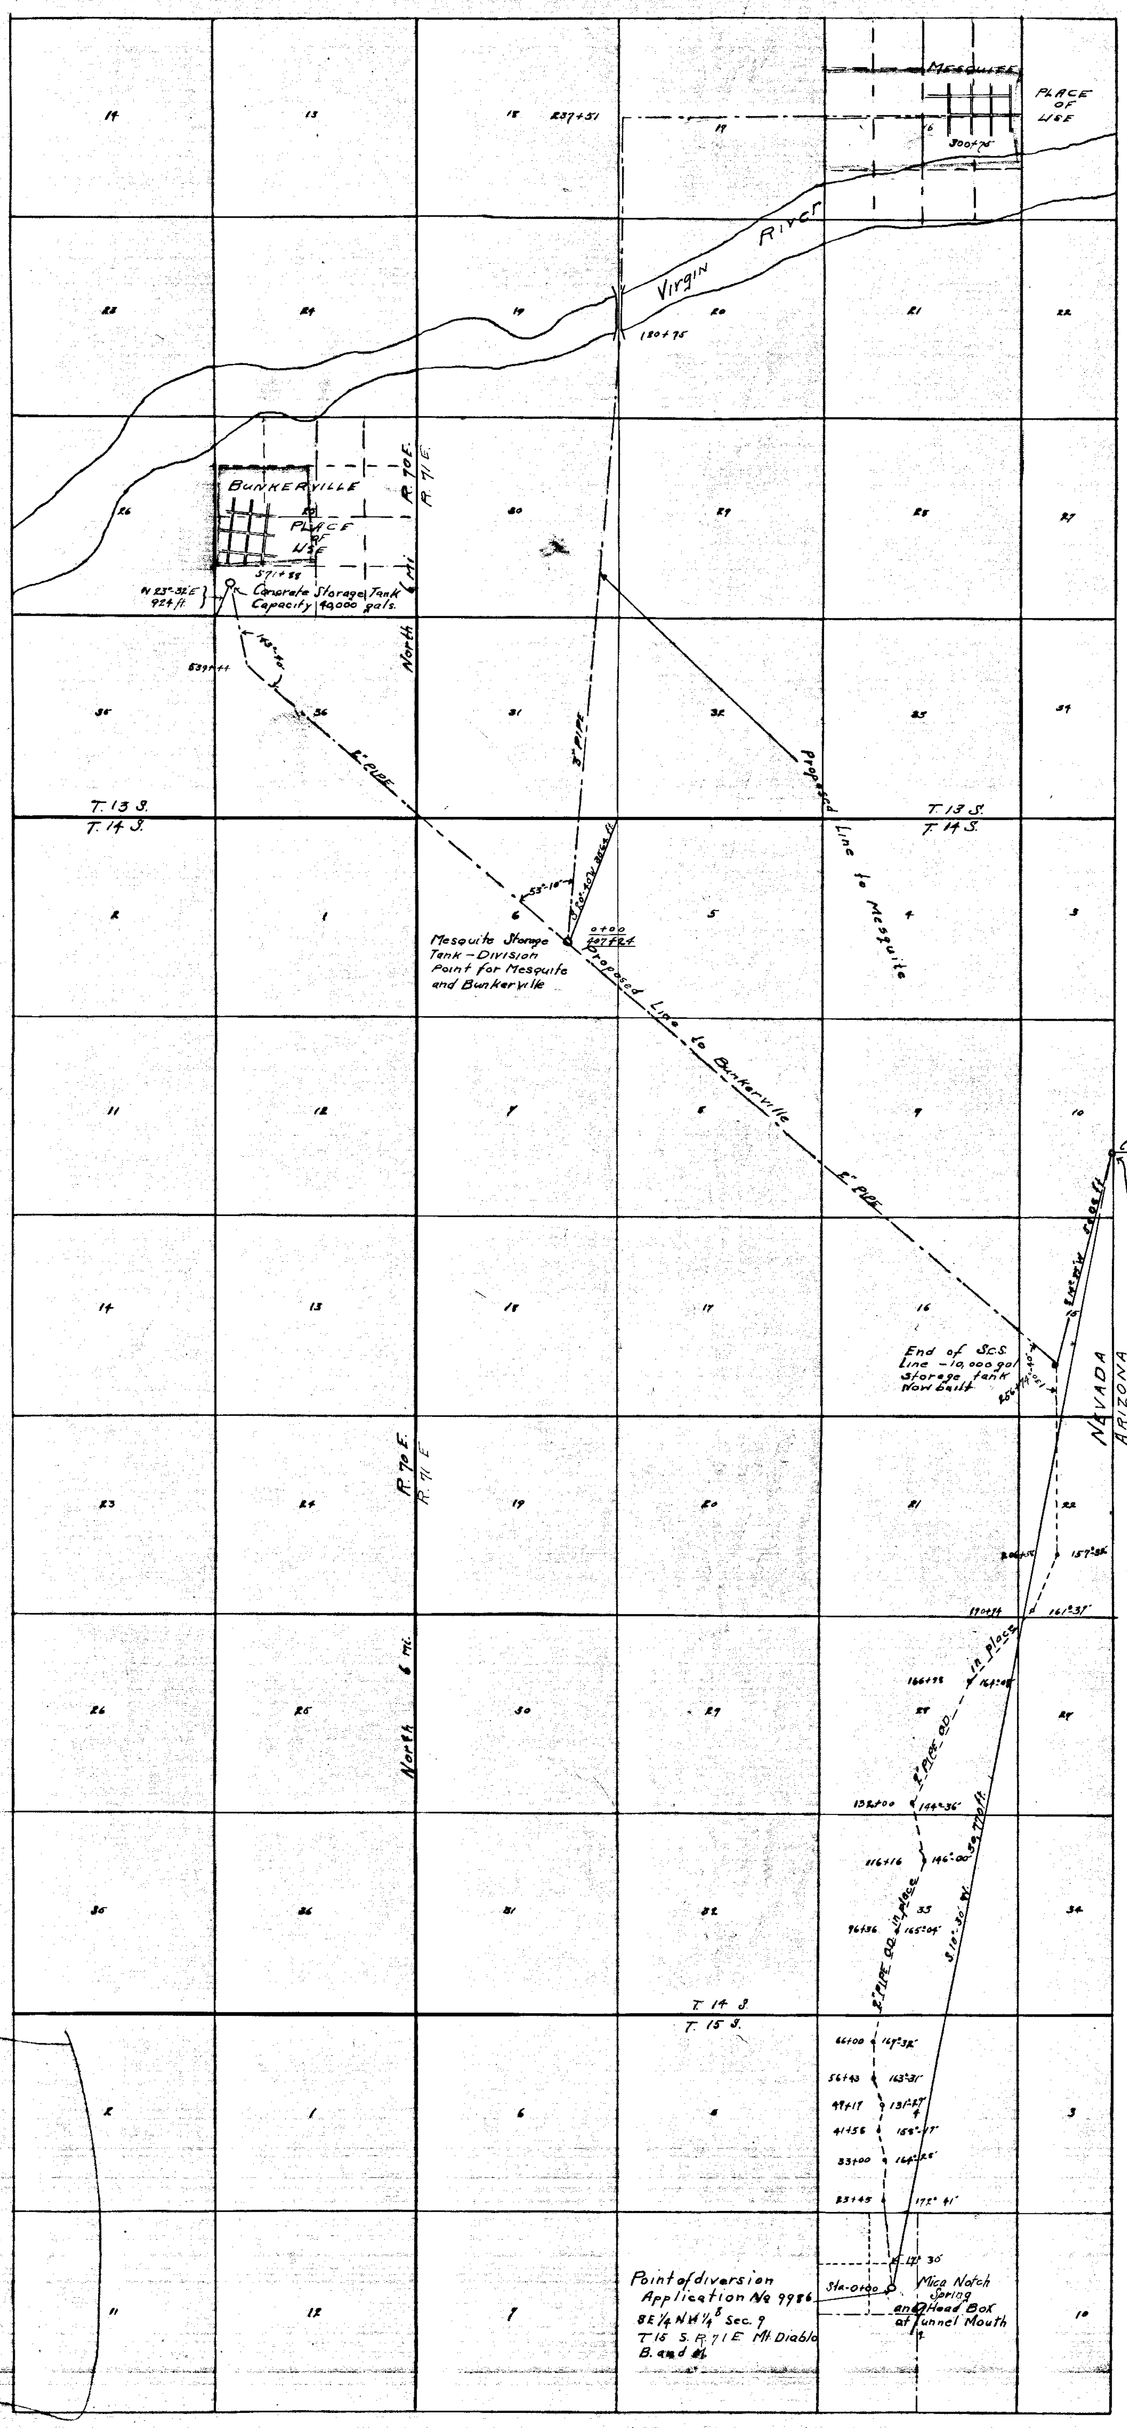

State of Utah
County of Washington S.S.

I, Leo A. Snow, being first duly sworn depose and say that this map has been correctly drawn to the designated scale from field notes of a survey made under my direction by W. A. Davis of Bunkerville Nevada, between the 13th day of February and the 10th day of May, 1936.

That it truly and correctly represents the location and size of the pipe lines to be installed to divert water from Mica Notch Spring in Clark County, Nevada, to convey said waters to the towns of Mesquite and Bunkerville in said County and State by Mesquite and Bunkerville Community centers under application No 9986

Leo A. Snow
State Water Rights Surveyor

Subscribed and sworn to before me this 31st day of August 1936

My Commission Expires Nov. 26, 1938
Wilford L. McArthur
Notary Public
Res. St. George, Utah

Scale 2 1/2" = 1 Mile

FILED
Sept. 14, 1936
STATE ENGINEER'S OFFICE

MAP TO ACCOMPANY
APPLICATION NO 9986
BY
MESQITE COMMUNITY CENTER ORGANIZATION
AND
BUNKERVILLE COMMUNITY CENTER ORGANIZATION
FROM
MICA NOTCH SRING