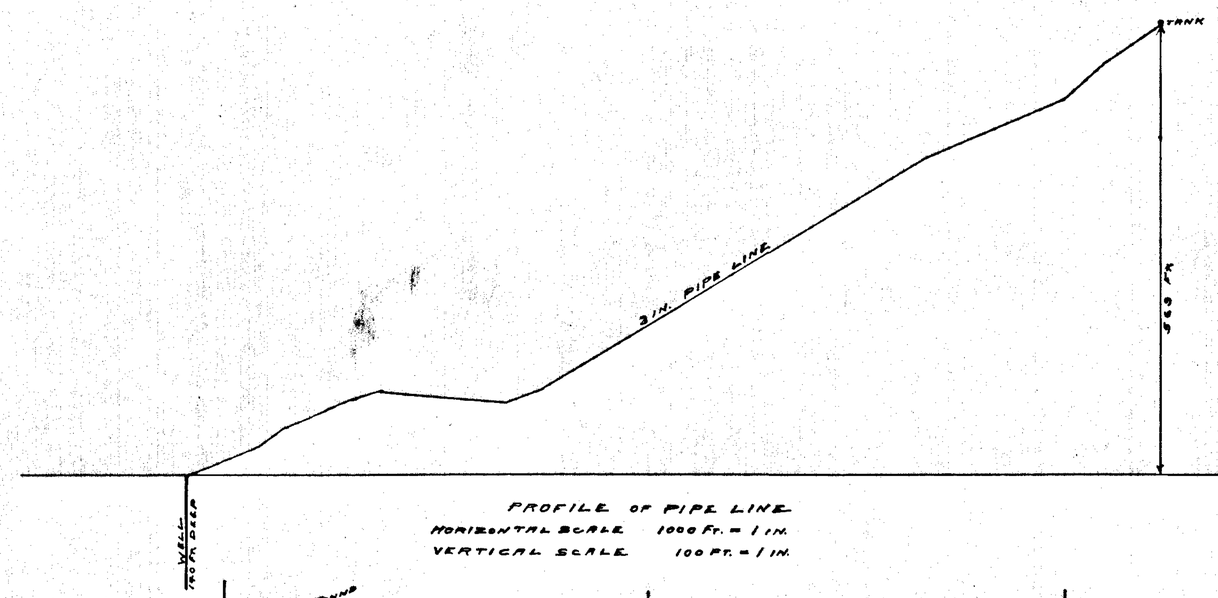


PROFILE OF PIPE LINE
HORIZONTAL SCALE 1000 FT. = 1 IN.
VERTICAL SCALE 100 FT. = 1 IN.

STATE OF NEVADA }ss
COUNTY OF LANDER }

I, W.A. PRAY, being first duly sworn, depose and say that this map and profile, consisting of one sheet, has been correctly drawn to the designated scale, from field notes of a survey made by me on Sept. 14 and 15, 1936, that it truly and correctly represents the location and extent of the works used to divert water from a well, in Lander County, by Austin Silver Mining Co. for milling and domestic purposes. That all other works or streams, which are crossed by, or connected with, said works, the profile of the diverting pipe line, the size of pumps, are correctly shown and designated hereon.

W. A. Pray
State Water Right Surveyor

Subscribed and sworn to before me this 21st. day of September, 1936.
Annie J. Christensen
Notary Public in and for Lyon County, Nevada.
Com. expires Apl 14, 1939.

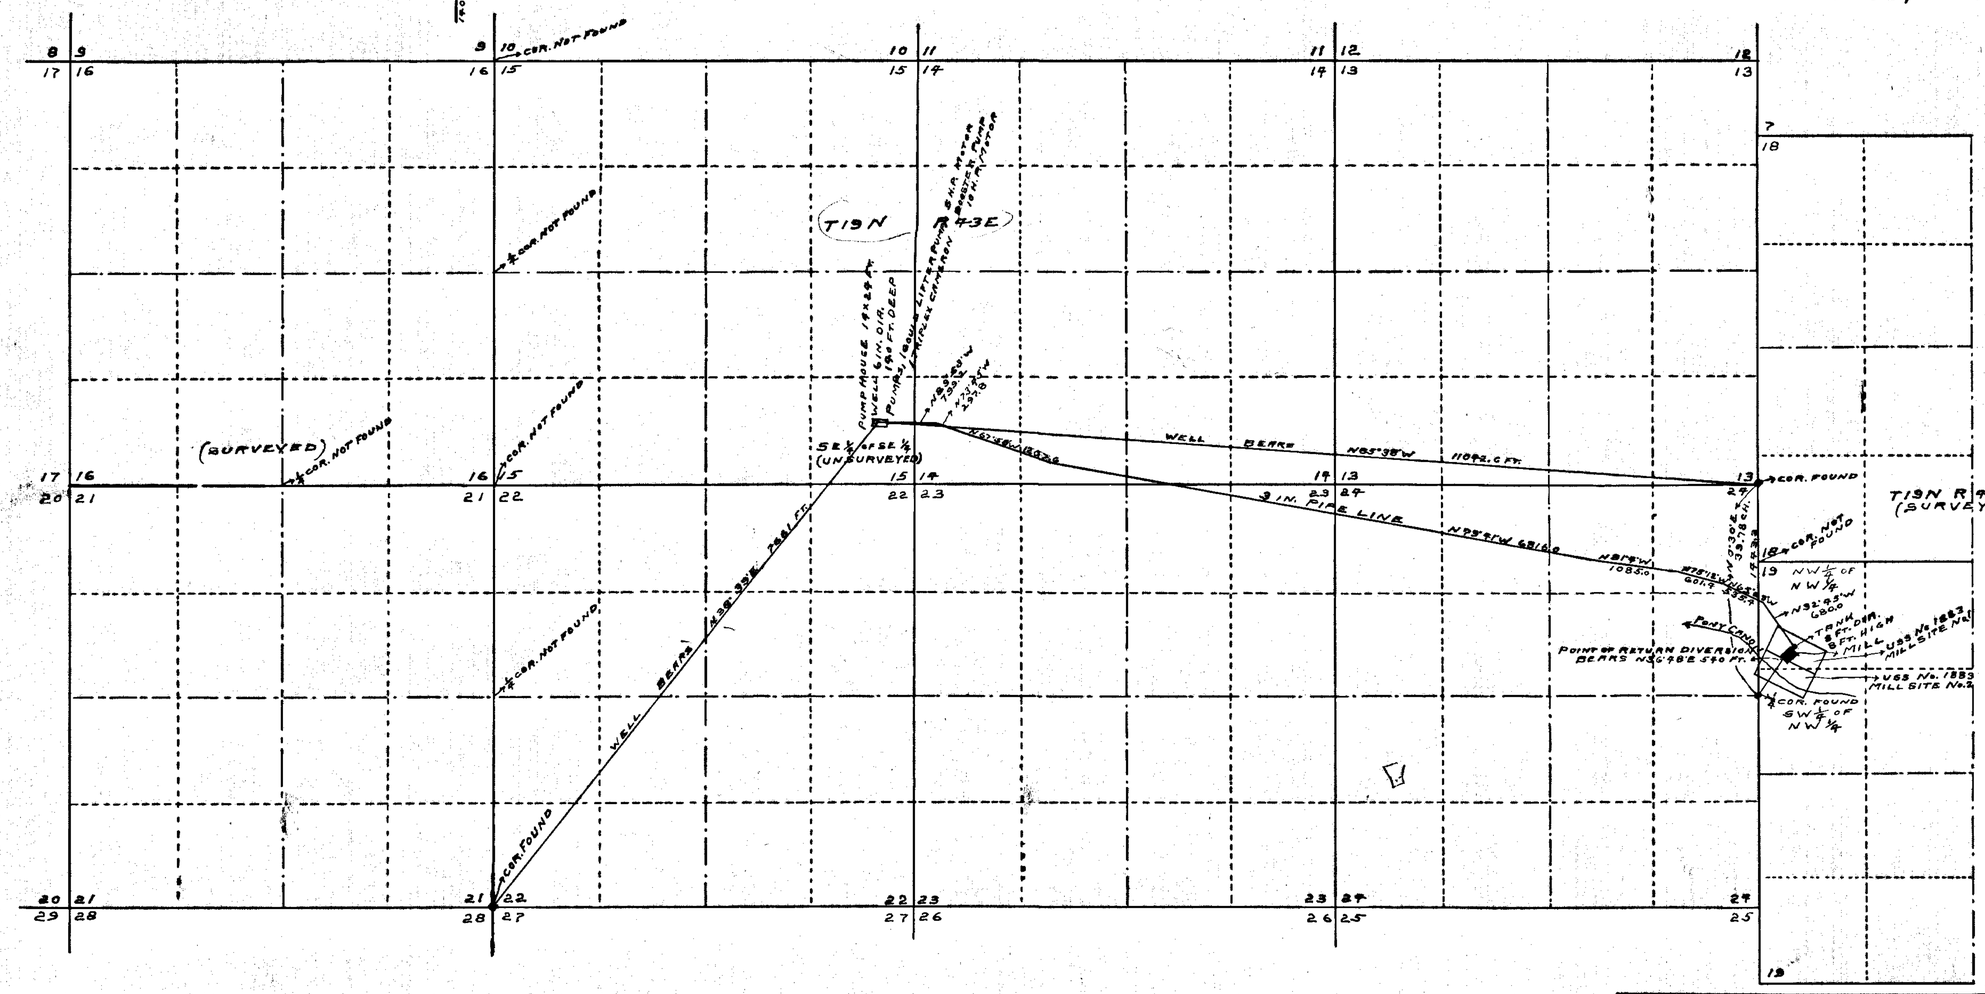


SCALE 1 IN. = 1000 FT.

MAP TO ACCOMPANY
APPLICATION
TO APPROPRIATE WATER
FOR
MILLING AND DOMESTIC PURPOSES
BY
AUSTIN SILVER MINING CO.
FROM
UNDERGROUND WATERS
9990

-9990-