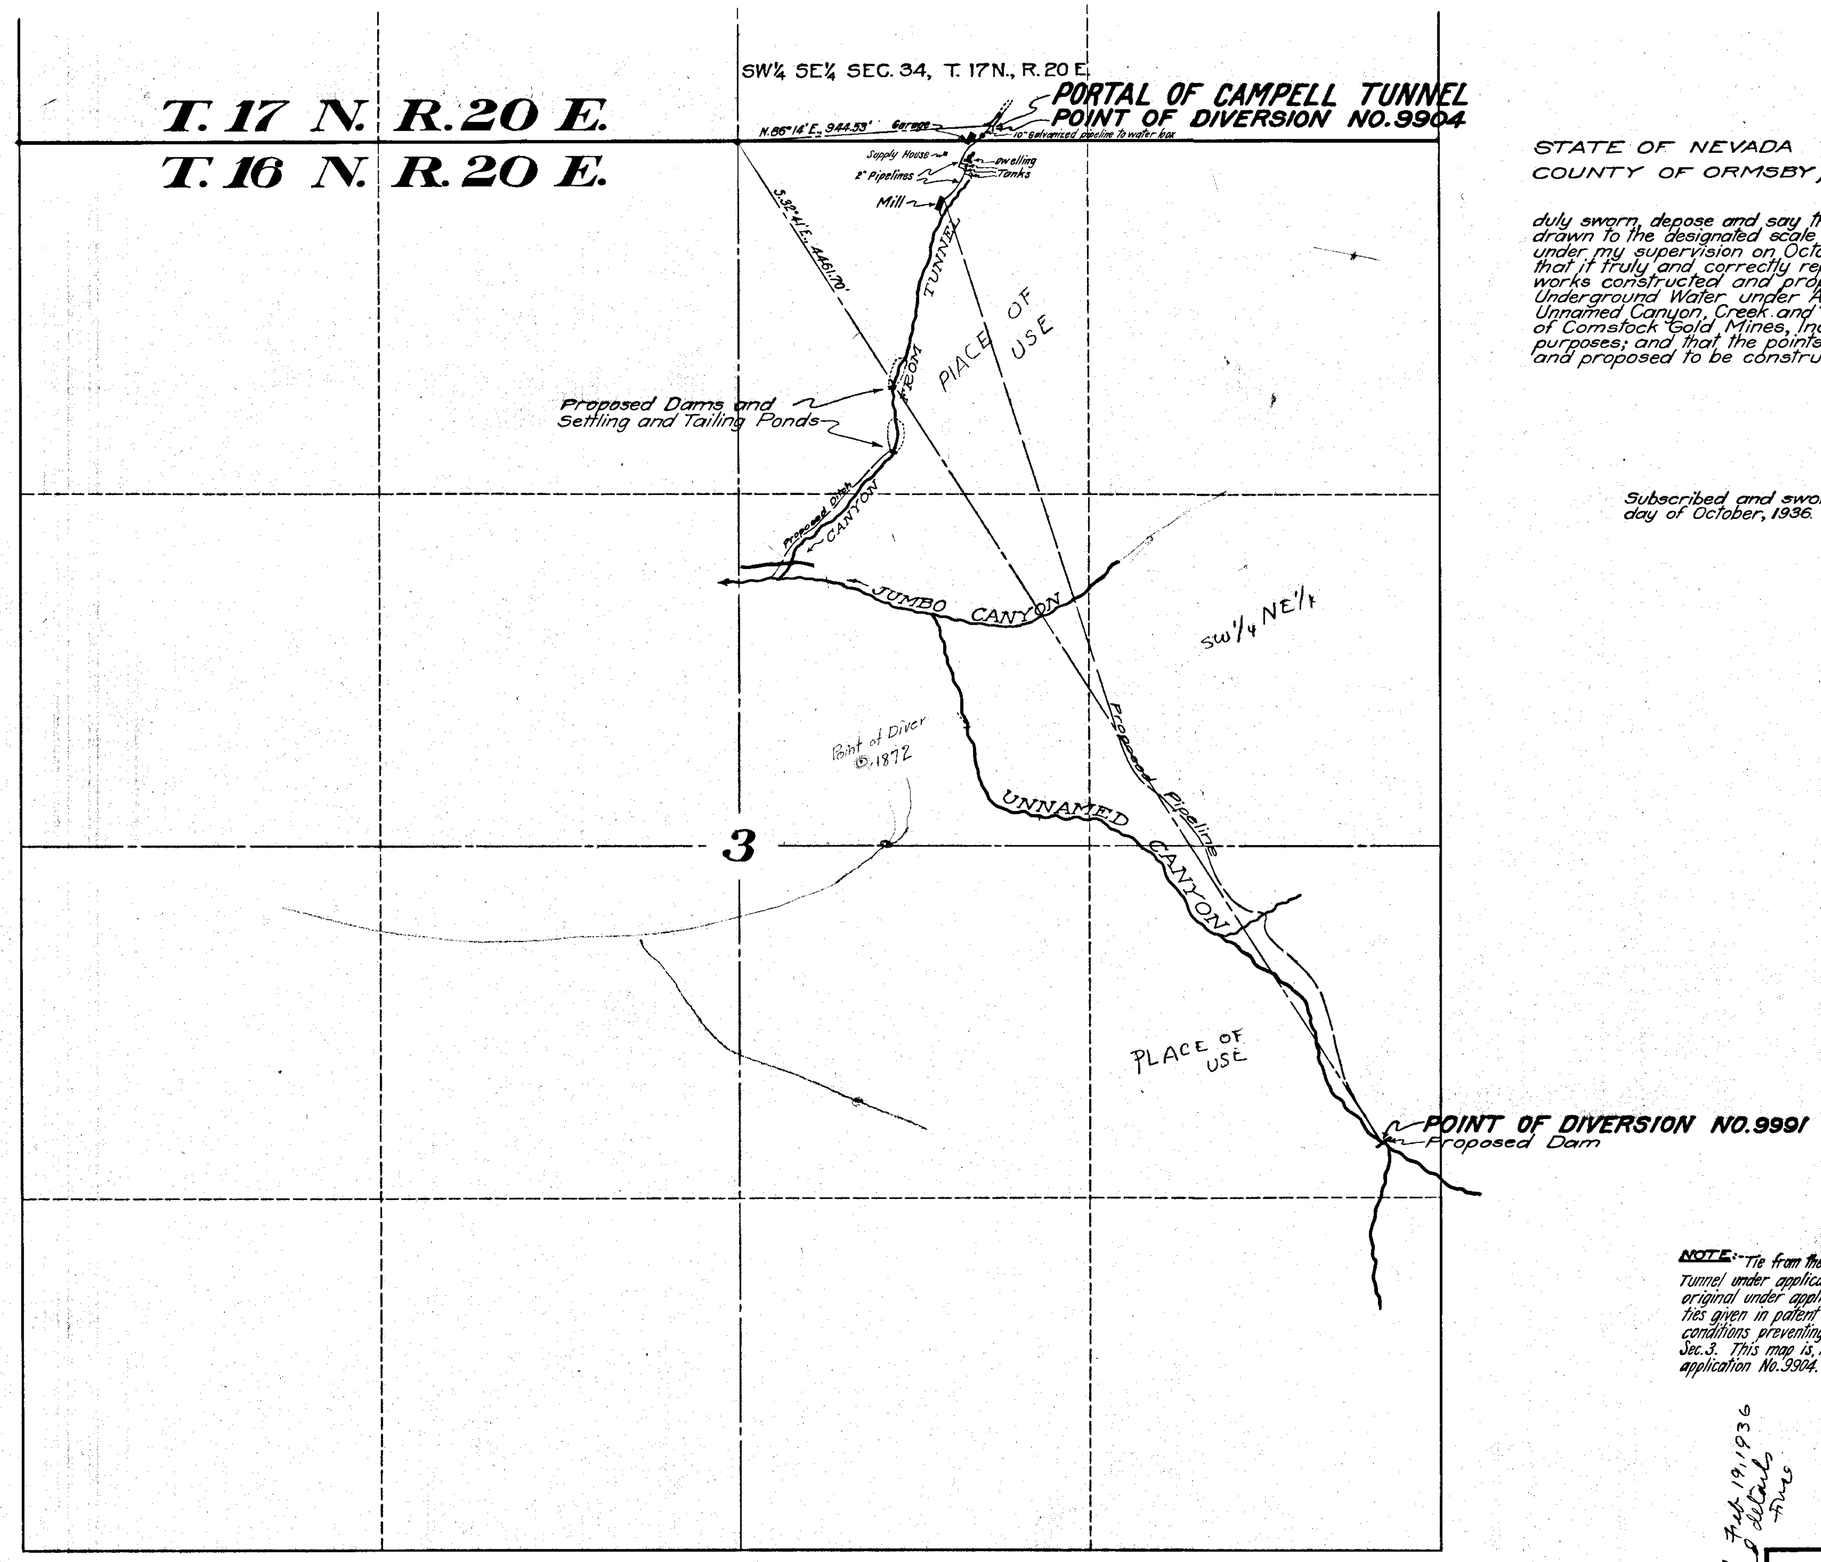

STATE OF NEVADA }
COUNTY OF ORMSBY } ss.

I, Harvey M. Payne, being first duly sworn, depose and say that this map has been correctly drawn to the designated scale from the field notes of a survey made under my supervision on October 18, 1936 and completed by me; that it truly and correctly represents the location and extent of works constructed and proposed to be constructed to divert Underground Water under Application No. 9904 and water from Unnamed Canyon, Creek and Springs under Application No. 9991 of Comstock Gold Mines, Inc. for mining, milling and domestic purposes; and that the points of diversion and works constructed and proposed to be constructed are correctly shown hereon.

Harvey M. Payne
WATER RIGHT ENGINEER.

Subscribed and sworn to before me this 19th day of October, 1936.

Notary Public in and for Ormsby County, Nevada.

NOTE:- Tie from the ¼ Cor. on the N. bdy. Sec. 3, T. 16 N., R. 20 E. to Campbell Tunnel under application No. 9904 is correctly shown hereon, while on the original under application No. 9904 the tie had to be calculated from the ties given in patent survey No. 4291 of the Bargo Claim, due to snow conditions preventing the finding of the said ¼ Cor. on the N. Bdy. of said Sec. 3. This map is, therefore, filed also as an amended map under application No. 9904.

SCALE: 1 IN. = 300 FT.

FILED
October 30, 1936
STATE ENGINEER'S OFFICE

See map filed Feb 19, 1936 showing dam and details Fuse

MAP
TO ACCOMPANY
APPLICATION NO. 9991
and
AMENDED MAP
under
APPLICATION NO. 9904
for water from
UNNAMED CANYON for CAMPBELL TUNNEL
MINING, MILLING, AND DOMESTIC PURPOSES
by
COMSTOCK GOLD MINES

SURVEYED AND MAPPED BY HARVEY M. PAYNE, WATER RIGHT ENGINEER.

9904 Place in → 9991