T. 20 S., R. 61 E., M.D.B.&M.

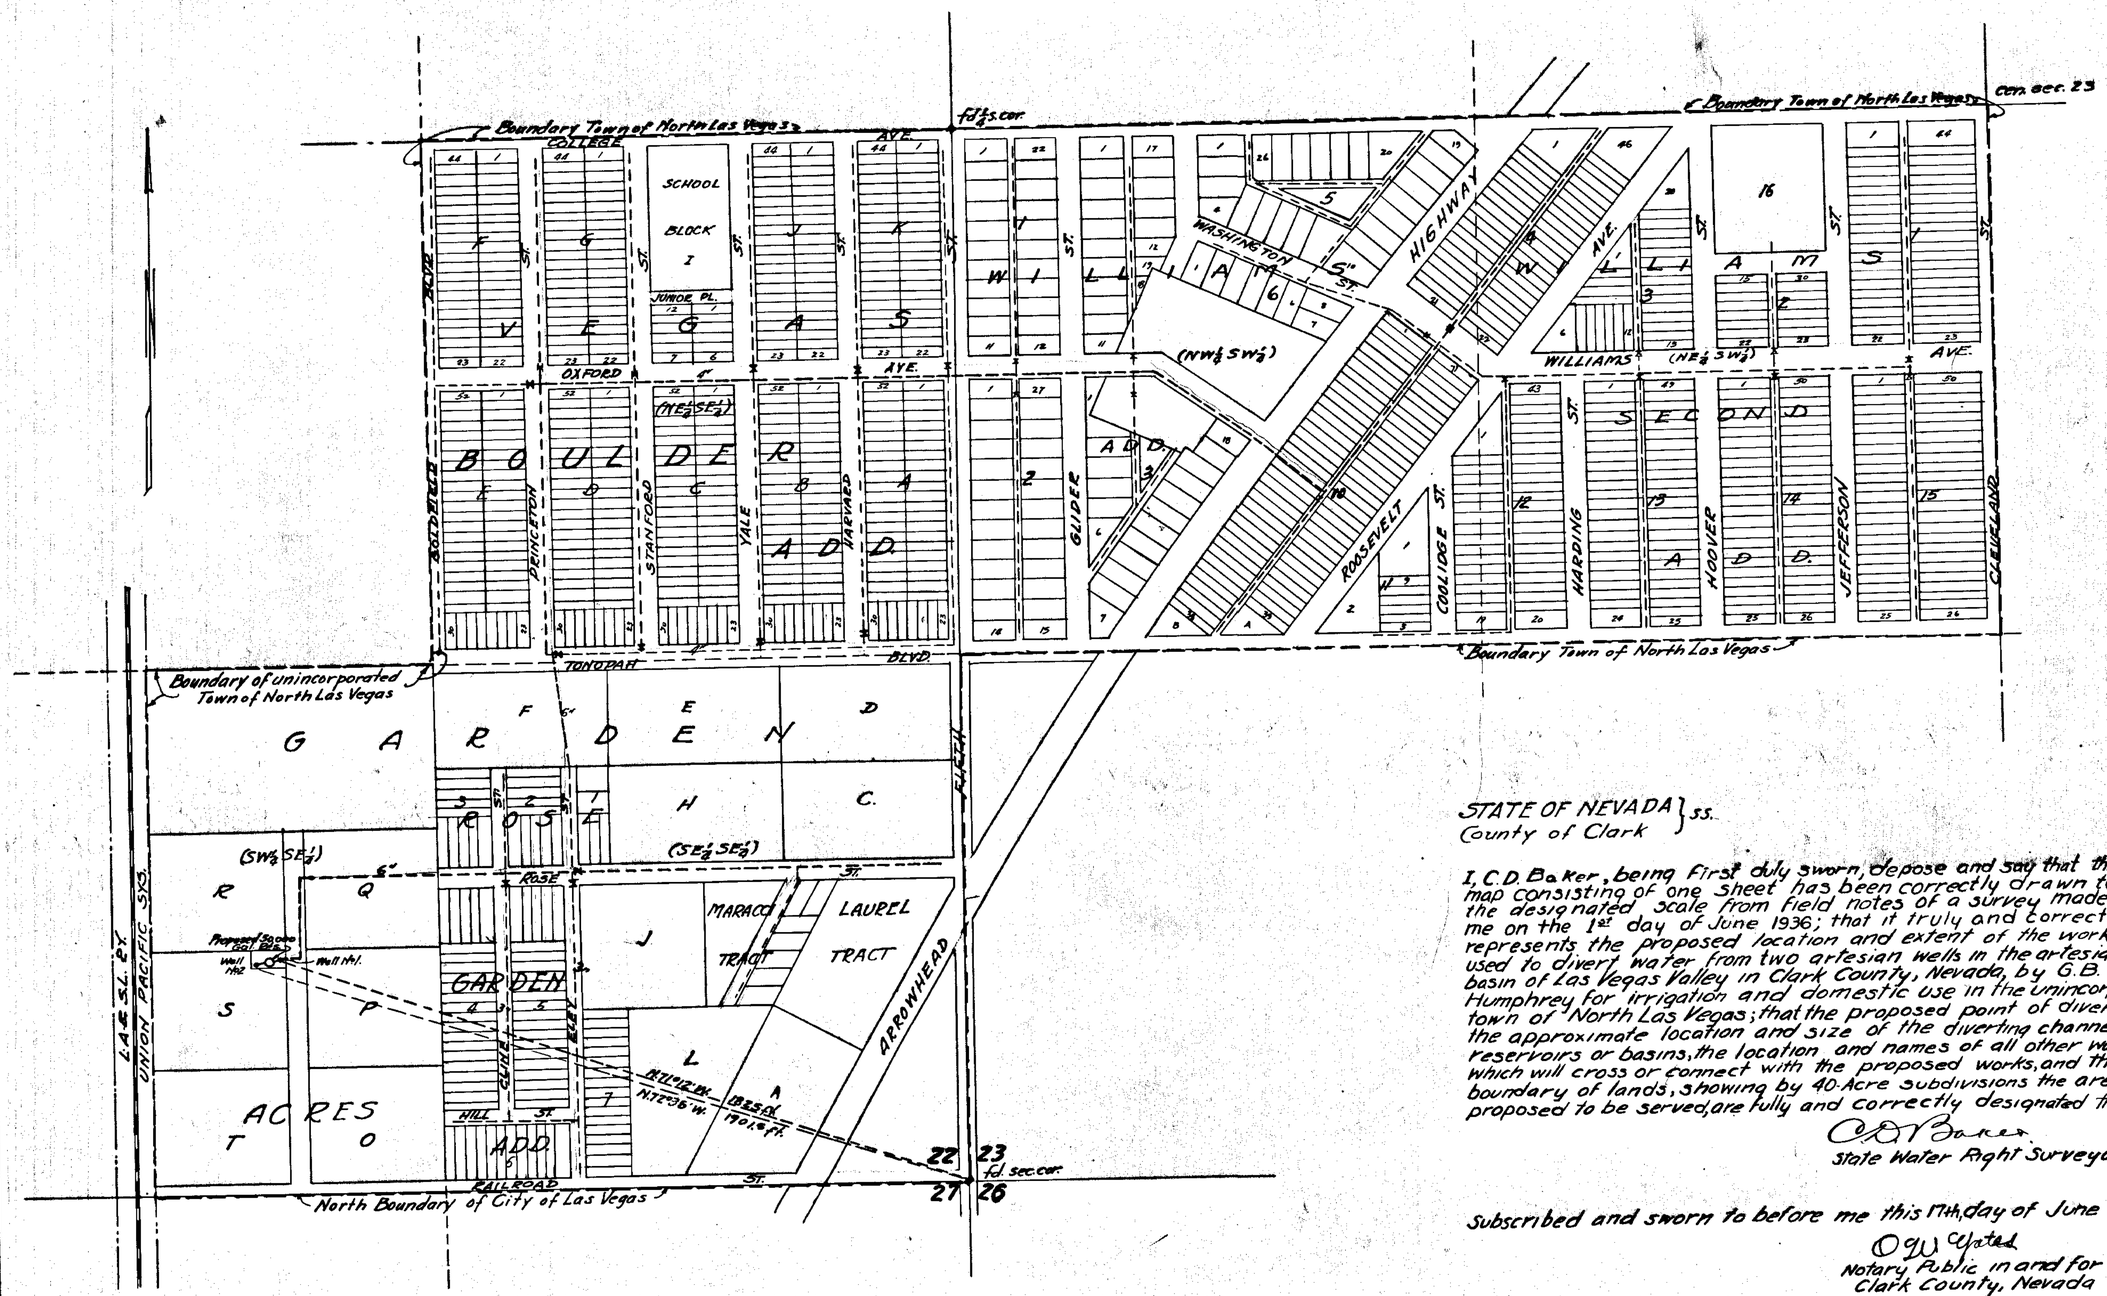

STATE OF NEVADA } ss.
County of Clark

I, C.D. Baker, being first duly sworn, depose and say that this map consisting of one sheet has been correctly drawn to the designated scale from field notes of a survey made by me on the 1st day of June 1936; that it truly and correctly represents the proposed location and extent of the works used to divert water from two artesian wells in the artesian basin of Las Vegas Valley in Clark County, Nevada, by G.B. Humphrey for irrigation and domestic use in the unincorporated town of North Las Vegas; that the proposed point of diverson the approximate location and size of the diverting channel, all reservoirs or basins, the location and names of all other works which will cross or connect with the proposed works, and the boundary of lands, showing by 40-Acre subdivisions the areas proposed to be served, are fully and correctly designated thereon

C.D. Baker
State Water Right Surveyor

Subscribed and sworn to before me this 17th, day of June 1936

O.W. Yates
Notary Public in and for
Clark County, Nevada

My commission expires.
Oct. 7th 1937

SCALE 1IN.= 200 FT

Points of diversion are two artesian wells No1-8", No2, 10" drilled into Las Vegas Valley Artesian Basin to be piped into 50,000 gal. tank and thence through approximately 18,000 ft. of 6", 4", 3", 2" mains and laterals to lots in Town of North Las Vegas; valves at wells and on laterals; individual users to be metered.

Applicant herein assignee of Thomas L. Williams.

Subdivisions of Public Land Survey – Pt. SW¼ SE¼, SE¼ SE¼, NE¼ SE¼ Sec 22; N½ SW¼ Sec. 23, both T. 20 S., R. 61 E., M.D.B.&M.

Townsite Subdivisions – Williams Add., Williams Second Add., Vegas Boulder Add., Rose Garden Add., Maracci & Laurel Tracts, Garden Acres.

FILED
July 6, 1936
STATE ENGINEER'S OFFICE

MAP TO ACCOMPANY APPLICATION TO APPROPRIATE WATER FOR DOMESTIC AND IRRIGATION PURPOSES BY

G·B·HUMPHREY.

FROM ARTESIAN WELLS IN SW¼ SE¼ SEC. 22, T. 20 S., R. 61 E., M.D.B.&M. LAS VEGAS VALLEY UNDERGROUND BASIN CLARK COUNTY, NEVADA.

62143 9992