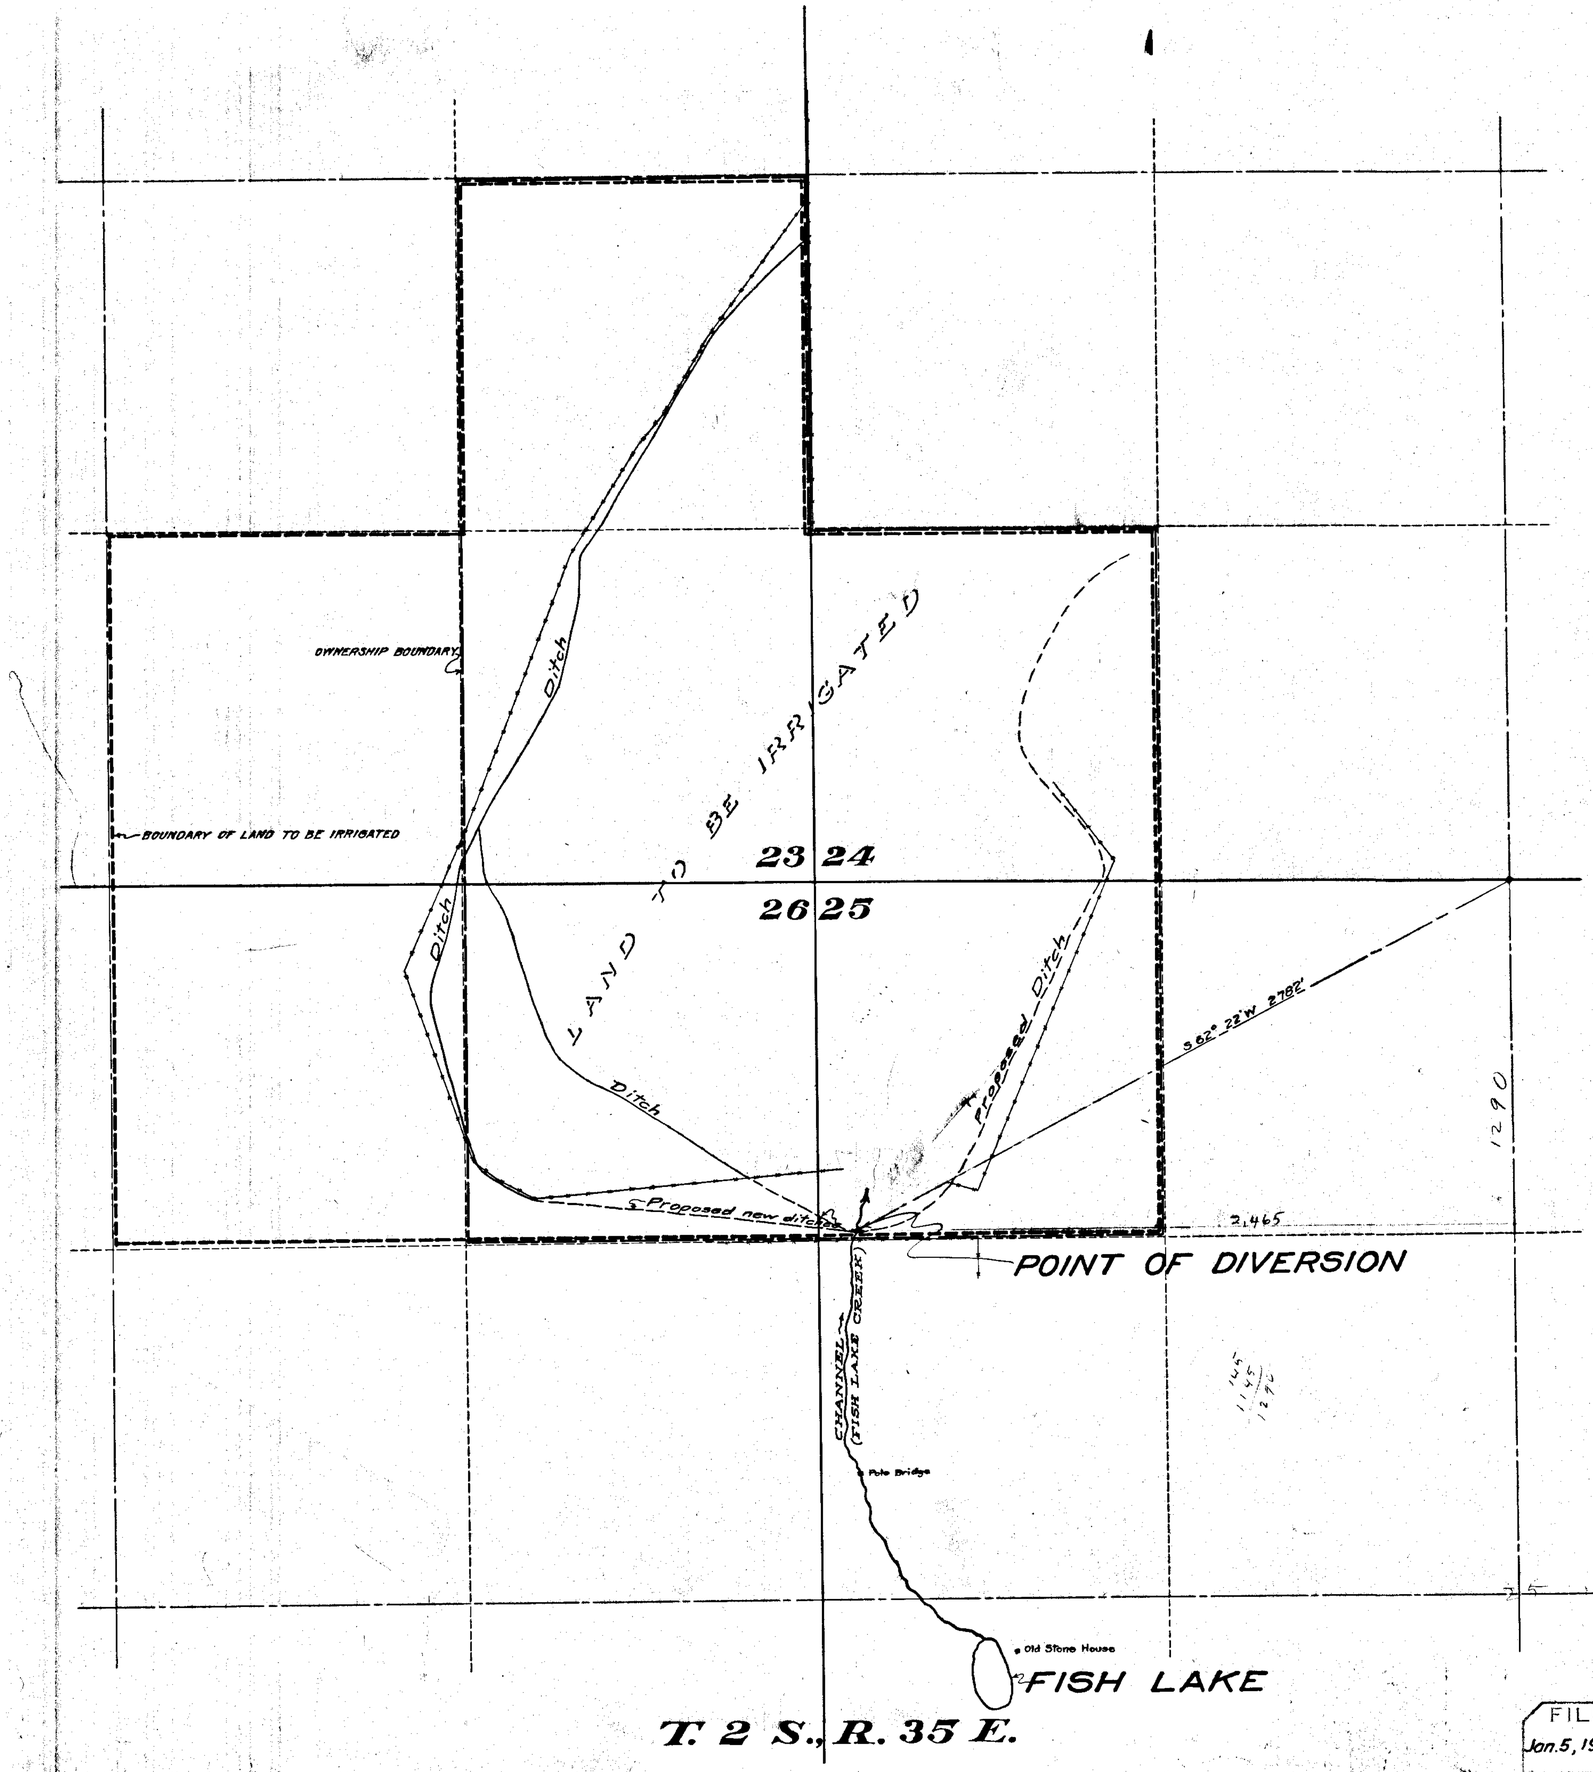

STATE OF NEVADA }
COUNTY OF ORMSBY } ss.

I, Harvey M. Payne, being first duly sworn, depose and say that this map has been correctly drawn to the designated scale from the field notes of a survey completed by me on December 20, 1936; that it truly and correctly represents the point of diversion and land to be irrigated under Application No. 9994 from Fish Lake Springs and Creek, Esmeralda County, Nevada, by Lois Kellogg, II; that it truly and correctly shows the proposed works.

Harvey M. Payne
WATER RIGHT ENGINEER.

Subscribed and sworn to before me this 21st day of December, 1936.

Dale B. Arnett
Notary Public in and for
Ormsby County, Nevada.

N

NOTE:- MOST OF THIS LAND ALREADY HAS A VESTED WATER RIGHT WHICH IS NOT WAIVED BY THE IMPROVEMENTS CONTEMPLATED UNDER APPLICATION NO. 9994.

SCALE:- 1 IN. - 300 FT.

MAP
TO ACCOMPANY
APPLICATION NO. 9994
FOR
IRRIGATION AND DOMESTIC USES
FROM
FISH LAKE SPRINGS AND CREEK
BY
LOIS KELLOGG, II

SURVEYED AND MAPPED BY HARVEY M. PAYNE, WATER RIGHT ENGINEER

FILED
Jan. 5, 1937
STATE ENGINEER'S OFFICE

9994