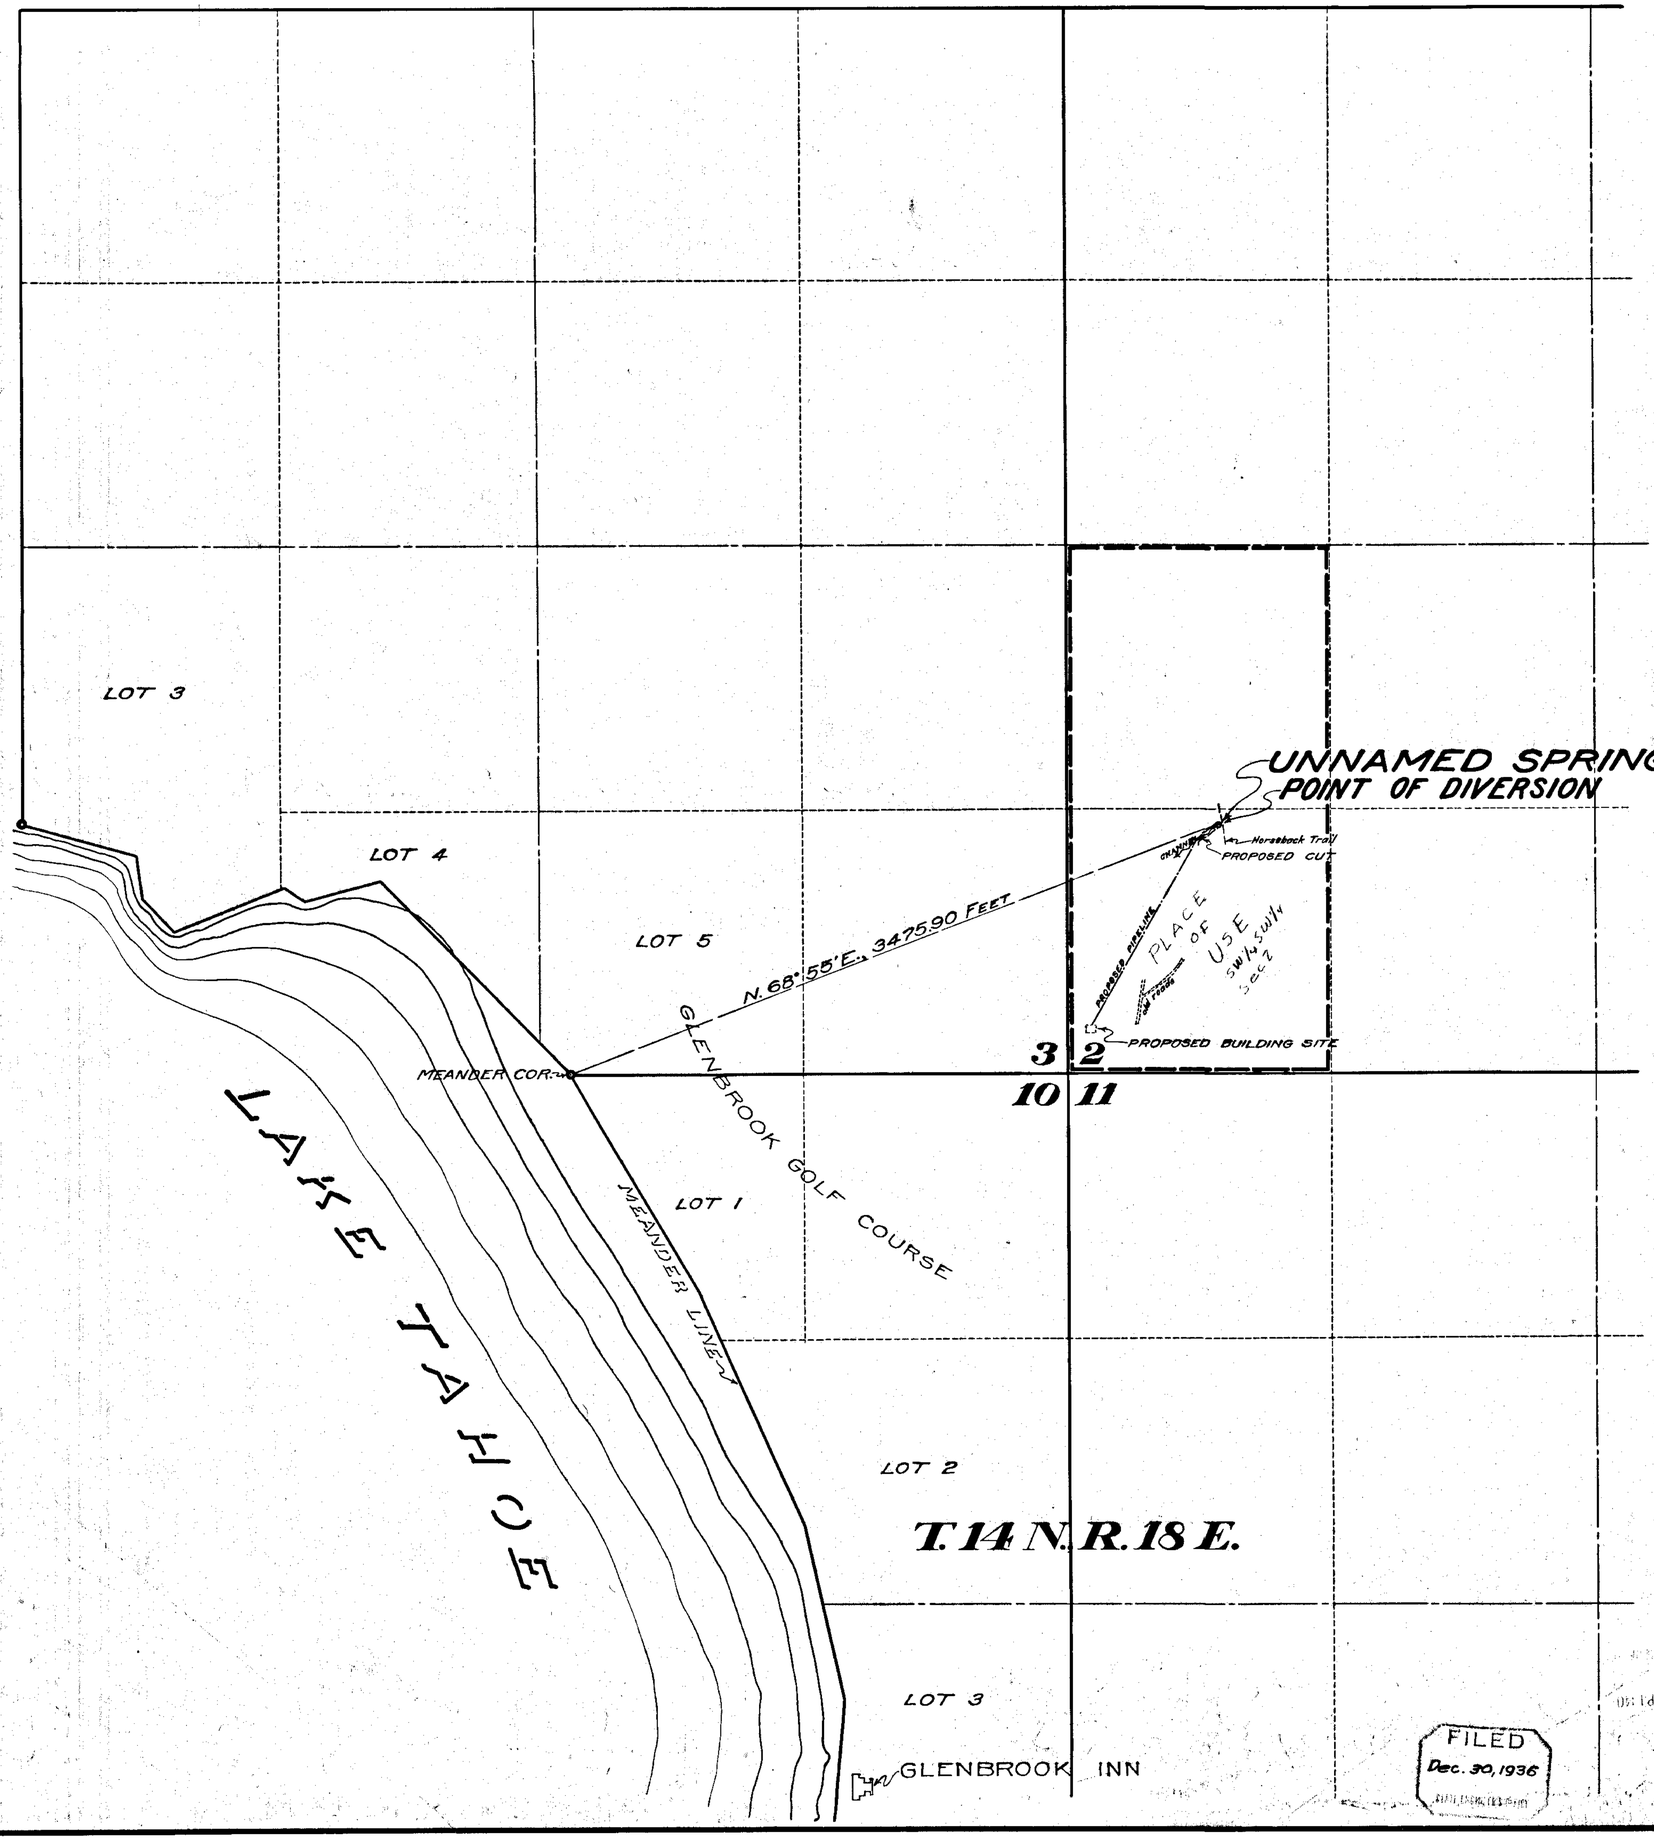

STATE OF NEVADA }ss.
COUNTY OF ORMSBY }

I, Harvey M. Payne, being first duly sworn, depose and say that this map has been correctly drawn to the designated scale from the field notes of a survey made by me on July 3, 1936; that it truly and correctly represents the location and extent of the works proposed to be constructed under application No. 9997 of Henry Quill for water from an Unnamed Spring, Douglas County, Nevada; and that the proposed point of diversion and works are correctly shown hereon.

Harvey M. Payne
WATER RIGHT ENGINEER.

Subscribed and sworn to before me this 21st day of December, 1936.

A. E. Holgate
Notary Public in and for Ormsby County, Nevada.

Certificate No. 2574 Issued Feb. 10, 1941

SCALE: 1 IN.=400 FT.

MAP
TO ACCOMPANY
APPLICATION NO. 9997
FOR
GENERAL DOMESTIC PURPOSES
FROM
AN UNNAMED SPRING
BY
HENRY QUILL

SURVEYED AND MAPPED BY HARVEY M. PAYNE, WATER RIGHT ENGINEER.

FILED
Dec. 30, 1936

9997