STATE OF NEVADA }
COUNTY OF ELKO } SS

I, Norman M. Rockwell, being first duly sworn, depose and say that this map, consisting of 1 sheet, has been correctly drawn to the designated scale;

that it truly and correctly represents the proposed location and extent of the works used to divert water from GREEK SPRING #1; GREEK SPRING #2; GREEK SPRING #3; AND UNNAMED SPRING in ELKO COUNTY by U.S. DEPARTMENT OF THE INTERIOR, BUREAU OF LAND MANAGEMENT for LIVESTOCK AND DOMESTIC PURPOSES

That the proposed point of diversion, the approximate location and size of the diverting channel or other conduit, the place and manner of use, and the location and names of all other works or streams which are crossed by, or connected with, the said works are fully and correctly designated thereon.

REGISTERED PROFESSIONAL ENGINEER STATE OF NEVADA
NORMAN M. ROCKWELL
No. 2824

Norman M. Rockwell
STATE WATER RIGHT SURVEYOR NO. 412

Subscribed and sworn to before me this 7th day of August, 1987.
Notary Public in and for Elko County, Nevada.

LETA KAY JIM
Notary Public - State of Nevada
Elko County, Nevada
My appointment expires Jan. 17, 1988

Leta Kay Jim

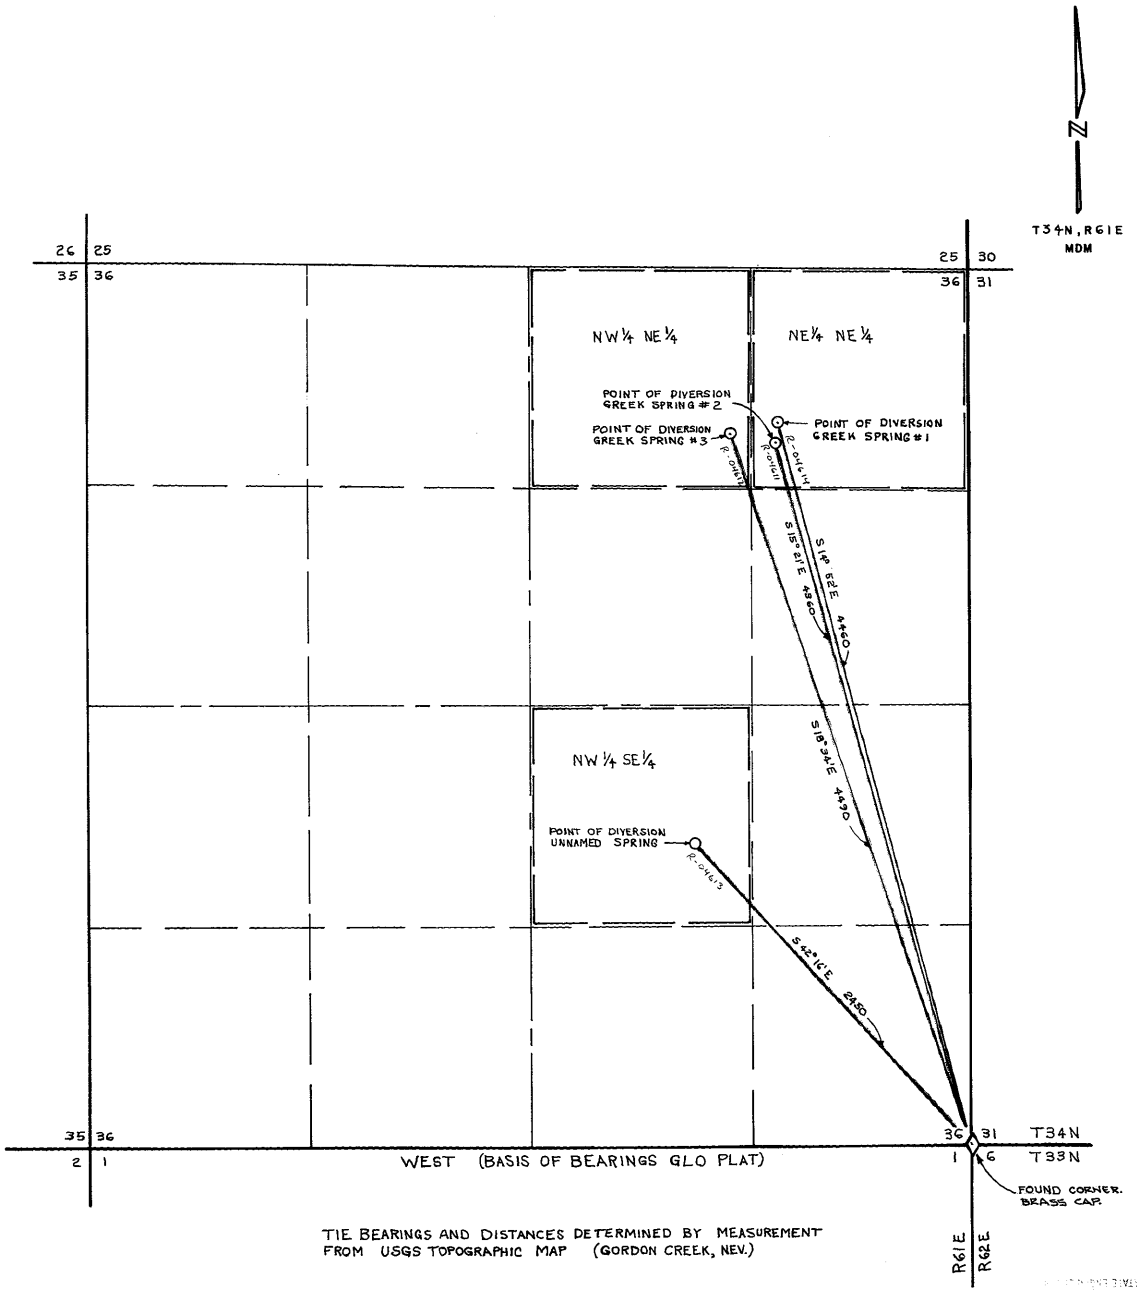

TIE BEARINGS AND DISTANCES DETERMINED BY MEASUREMENT FROM USGS TOPOGRAPHIC MAP (GORDON CREEK, NEV.)

USE TABULATION

SECTION	SUB-DIVISION	TOWNSHIP	RANGE	TYPE OF LIVESTOCK	NUMBERS OF LIVESTOCK	DATE OF FIRST USE

400 0 400 800 1200 1600
SCALE: 1" = 400'

R-04611 thru R-04614

MAP
TO ACCOMPANY CLAIM OF
PUBLIC WATER RESERVE
FOR LIVESTOCK AND DOMESTIC PURPOSES
BY U.S. DEPARTMENT OF THE INTERIOR
BUREAU OF LAND MANAGEMENT
FROM GREEK SPRING #1; GREEK SPRING #2; GREEK SPRING #3; AND UNNAMED SPRING

U.S. DEPT. OF THE INTERIOR
BUREAU OF LAND MANAGEMENT
ELKO DISTRICT NEVADA

DRAWING NO.
NV-010-7250.10-15

FILED
OCT 1 1987
STATE ENGINEER'S OFFICE

R-04614 R-04613 R-04612 R-04611