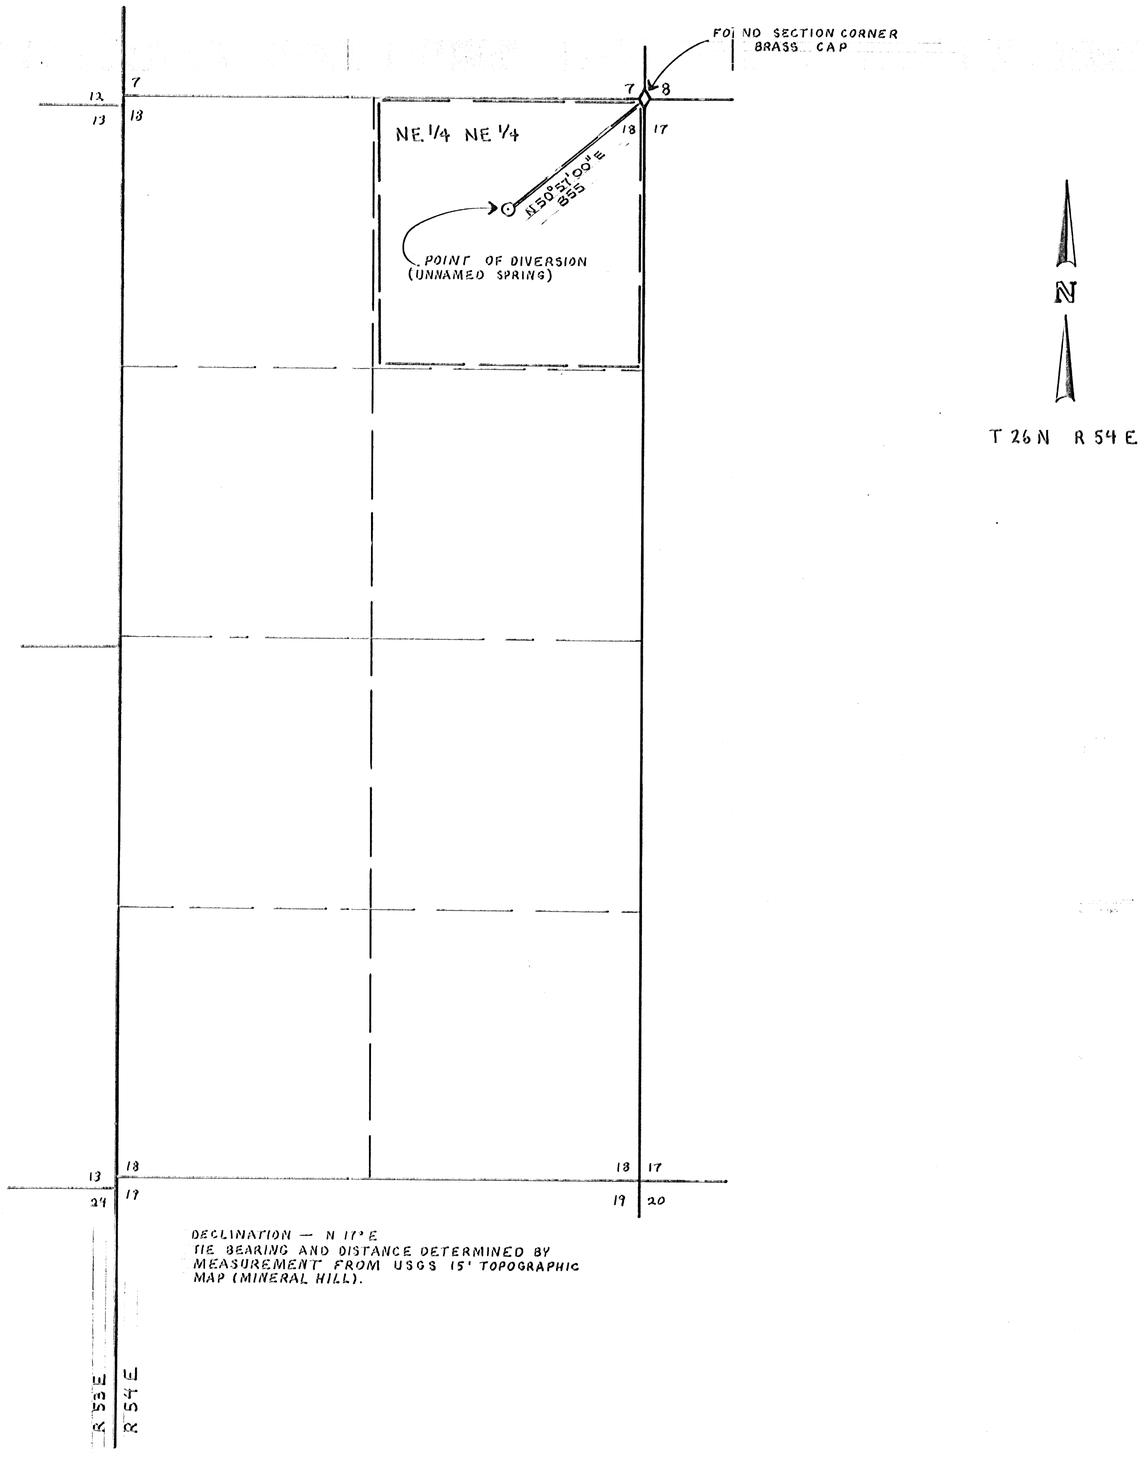

DECLINATION — N 17° E
TIE BEARING AND DISTANCE DETERMINED BY MEASUREMENT FROM USGS 15' TOPOGRAPHIC MAP (MINERAL HILL).

STATE OF NEVADA }
COUNTY OF ELKO } 33

I, Norman M. Rockwell, being first duly sworn, depose and say that this map, consisting of one sheet, has been correctly drawn to the designated scale;

that it truly and correctly represents the proposed location and extent of the works used to divert water
from UNNAMED SPRING
in ELKO COUNTY
by BUREAU OF LAND MANAGEMENT

for STOCKWATERING AND WILDLIFE PURPOSES

That the proposed point of diversion, the approximate location and size of the diverting channel or other conduit, the place and manner of use, and the location and names of all other works or streams which are crossed by, or connected with the said works, are fully and correctly designated thereon.

NORMAN M. ROCKWELL CIVIL No. 2001 REGISTERED PROFESSIONAL ENGINEER STATE OF NEVADA

Norman M. Rockwell
STATE WATER RIGHT SURVEYOR NO. 412

Subscribed and sworn to before me this 10th day of August, 1985.
Notary Public in and for Elko County, Nevada.

JOSEPH D. LEMONS
Notary Public - State of Nevada
Elko County, Nevada
My appointment expires Feb. 28, 1989

Joseph D. Lemons

USE TABULATION

SECTION	SUB-DIVISION	TOWNSHIP	RANGE	TYPE OF LIVESTOCK	NUMBERS LIVESTOCK	DATE OF FIRST USE

0 400 800 1200 1600
SCALE: 1" = 400'

FILED
AUG 13 1985
STATE ENGINEER'S OFFICE

MAP
TO ACCOMPANY CLAIM OF
PUBLIC WATER RESERVE
FOR STOCKWATERING AND WILDLIFE PURPOSES
BY BUREAU OF LAND MANAGEMENT

FROM UNNAMED SPRING

U.S. DEPT. OF THE INTERIOR
BUREAU OF LAND MANAGEMENT
ELKO DISTRICT NEVADA

DRAWING NO.
NV-010-7250.10-3

R04519