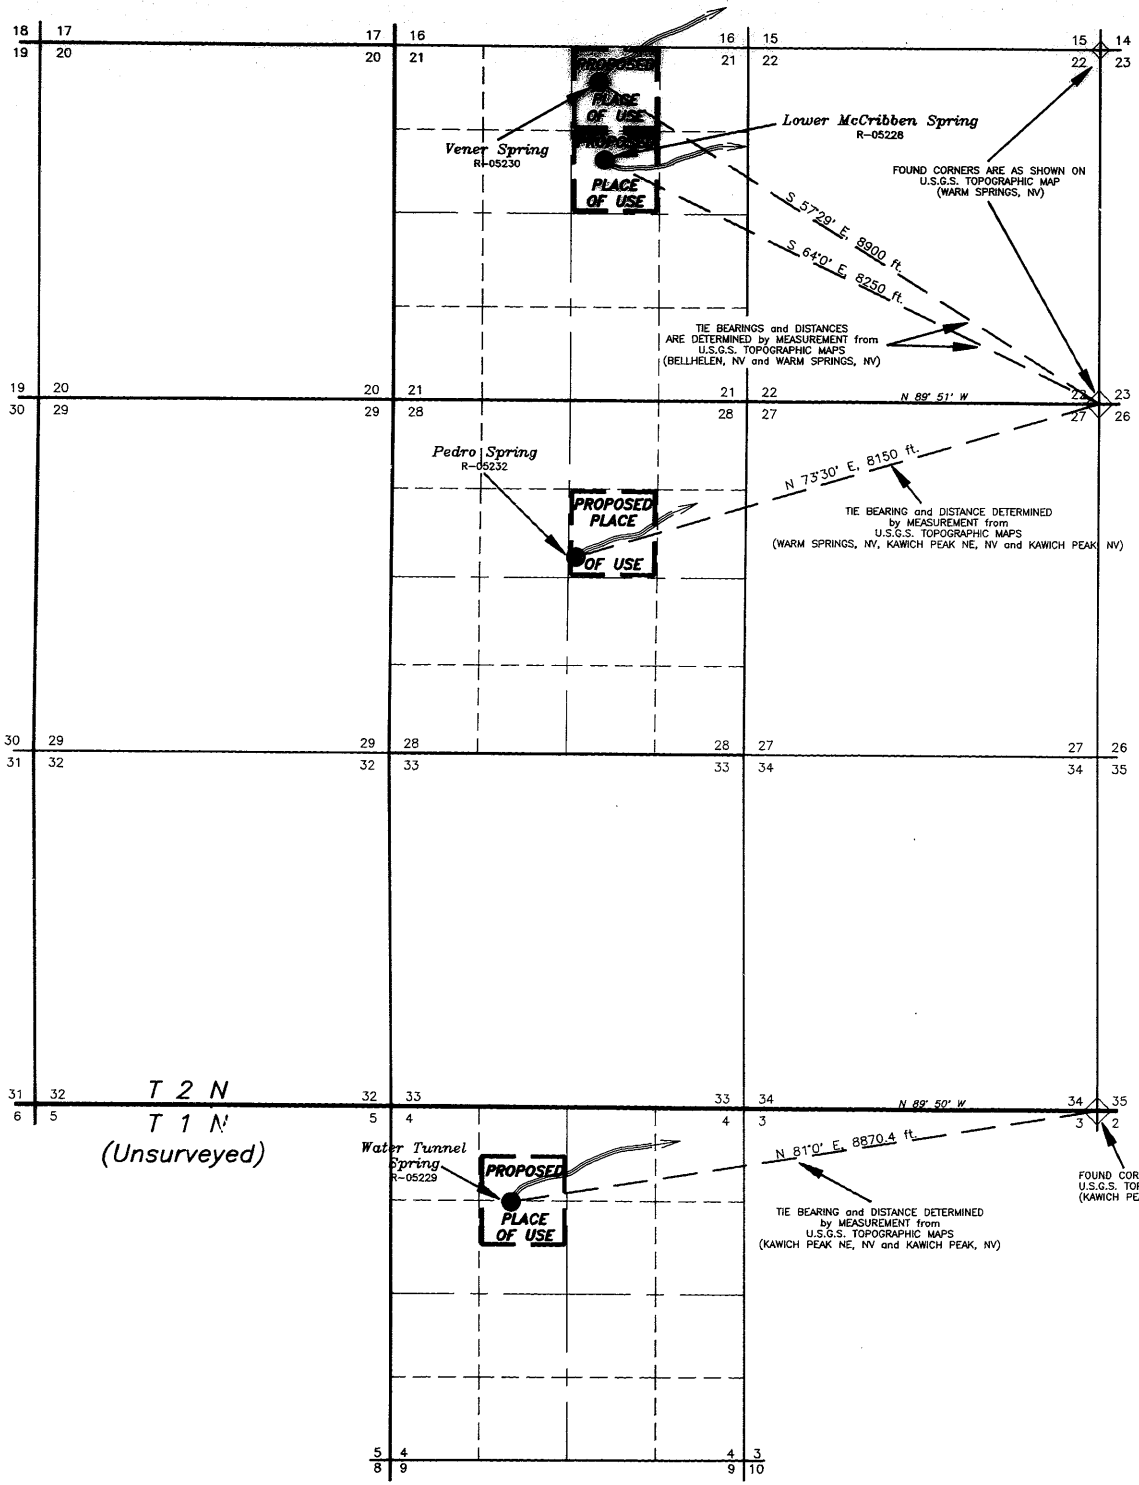

STATE OF NEVADA, }
COUNTY OF ELKO } SS.

I, CAROL MARCHIO, being first duly sworn, depose and say that this map, consisting of 1 sheet, has been correctly drawn to the designated scale, and that it truly and correctly represents the proposed location and extent of the works used to divert water from VENER, LOWER McCRIBBEN, PEDRO AND WATER TUNNEL SPRINGS in NYE County by the U.S. DEPARTMENT OF THE INTERIOR, BUREAU OF LAND MANAGEMENT for livestock and domestic purposes. That the proposed point of diversion, the approximate location and size of the diverting channel or other conduit, the place and manner of use, and the location and names of all other works or streams which are crossed by, or connected with, the said works are fully and correctly designated thereon.

Carol E. Marchio
State Water Rights Surveyor No. 771

Subscribed and sworn to before me this 31st day of March 1993
Notary Public in and for Elko County, Nevada.

JOSEPH D. LEMONS
Notary Public
State of Nevada
Elko County, Nevada
My appointment expires February 26, 1997

Joseph D. Lemons

T 2 N, R 50 E, MDB&M
(PORTIONS UNSURVEYED)

USE TABULATION

SECTION	SUB-DIVISION	TOWNSHIP	RANGE	TYPE OF LIVESTOCK	NUMBER OF LIVESTOCK	DATE OF FIRST USE

1000 0 1000 2000 3000 4000 5000 6000

SCALE: 1" = 1,000 ft.

FILED
APR 7 1993
STATE ENGINEER'S OFFICE

MAP
TO ACCOMPANY CLAIM OF
PUBLIC WATER RESERVE

FOR: LIVESTOCK AND DOMESTIC PURPOSES
BY: U.S. DEPARTMENT OF THE INTERIOR
BUREAU OF LAND MANAGEMENT
FROM: VENER, LOWER McCRIBBEN, PEDRO AND WATER TUNNEL SPRINGS

U.S. DEPARTMENT OF THE INTERIOR
BUREAU OF LAND MANAGEMENT
BATTLE MOUNTAIN DISTRICT, NEVADA

DRAWING NO.
NV060-7250-005

R-05232 R-05229 R-05228