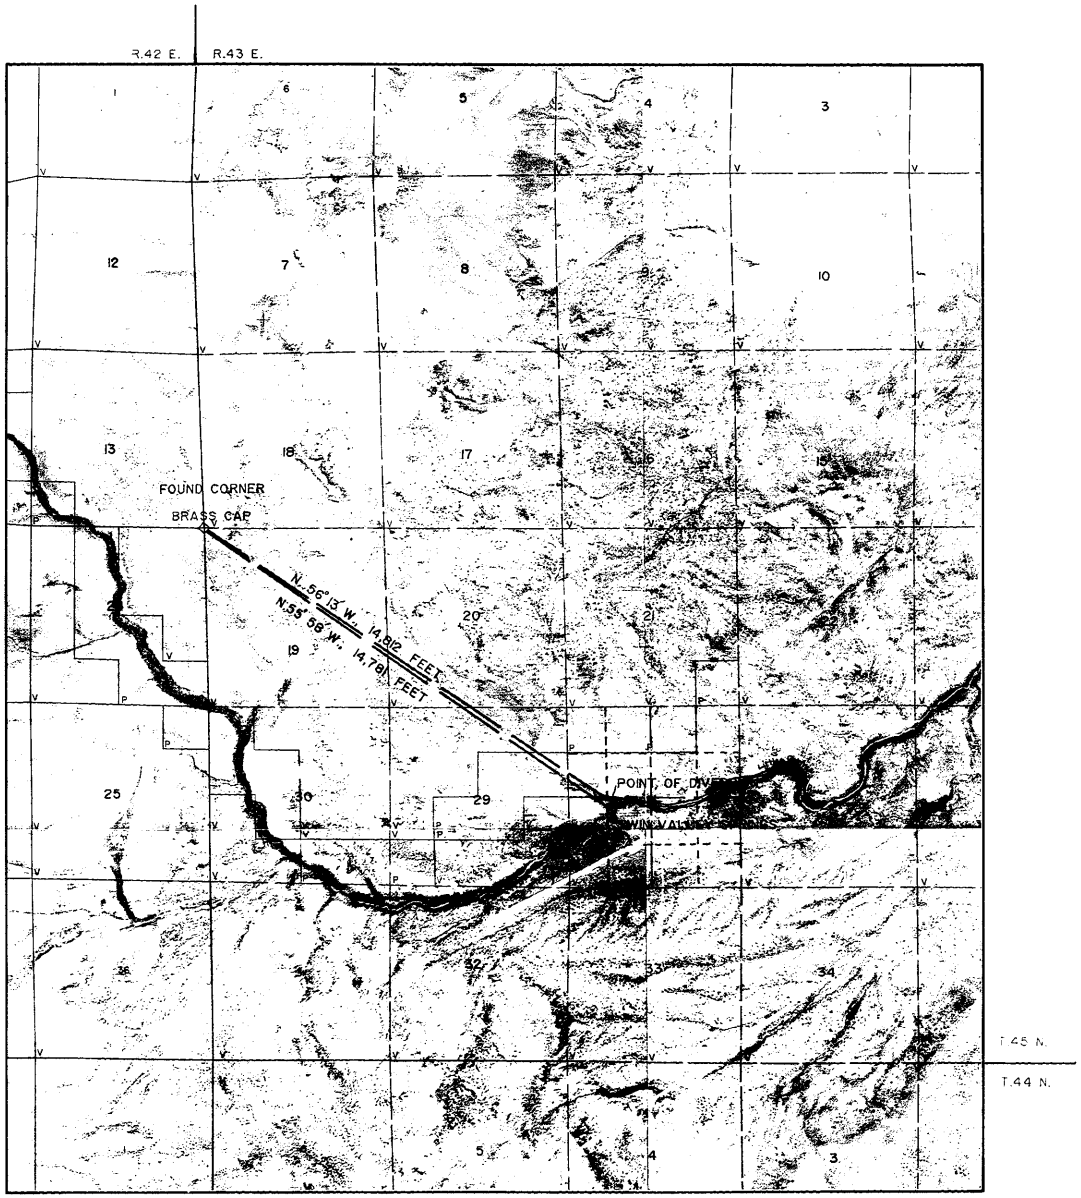

BASIS OF BEARING IS DECLINATION 17° 30' EAST
FROM USGS 7.5 MINUTE MAPS- BUTTON LAKE
MAIDEN BUTTE SE, GREELEY FLAT, AND
MAIDEN BUTTE QUADRANGLES
DISTANCE AND BEARINGS DETERMINED BY
MEASUREMENT FROM SAME USGS MAPS.

STATE OF NEVADA
COUNTY OF HUMBOLDT } SS

I, CAROL E. MARCHIO, BEING FIRST DULY SWORN, DEPOSE AND SAY THAT THIS MAP HAS BEEN CORRECTLY DRAWN TO THE DESIGNATED SCALE BY ME, FROM U.S.G.S. 7.5 MINUTE TOPOGRAPHIC QUADRANGLES, AND A FIELD REVIEW CONDUCTED DURING JULY, 1981

THAT IT TRULY AND CORRECTLY REPRESENTS THE LOCATION AND EXTENT OF WATERS USED

FROM TWIN VALLEY SPRINGS
IN HUMBOLDT COUNTY
BY UNITED STATES OF AMERICA, USDI BLM
FOR DOMESTIC AND
STOCK WATERING PURPOSES. THAT THE POINTS OF DIVERSION, LOCATION OF WATER CHANNEL, THE PLACE AND MANNER OF USE, AND THE LOCATION AND NAMES OF ALL OTHER WORKS OR STREAMS WHICH ARE CROSSED BY OR CONNECTED WITH THE SAID WORKS ARE FULLY AND CORRECTLY DESIGNATED HEREON

Carol E. Marchio
STATE WATER RIGHT SURVEYOR

SUBSCRIBED AND SWORN TO BEFORE ME THIS 29th DAY OF March, 1981

NOTARY PUBLIC IN AND FOR HUMBOLDT COUNTY, NEVADA

Martha P. Smith

USE TABULATION

0 2000 4000 6000 8000 10,000
SCALE 1:2000

FILED
APR 1 1981

MAP
TO ACCOMPANY CLAIM OF PUBLIC WATER RESERVE
FOR DOMESTIC AND STOCK WATER
BY U.S. DEPARTMENT OF THE INTERIOR
BUREAU OF LAND MANAGEMENT
FROM TWIN VALLEY SPRINGS

U. S. DEPT. OF THE INTERIOR
BUREAU OF LAND MANAGEMENT
WINNEMUCCA DISTRICT NEVADA
DRAWING NO. NV-020-7250-35

R05260 R05259