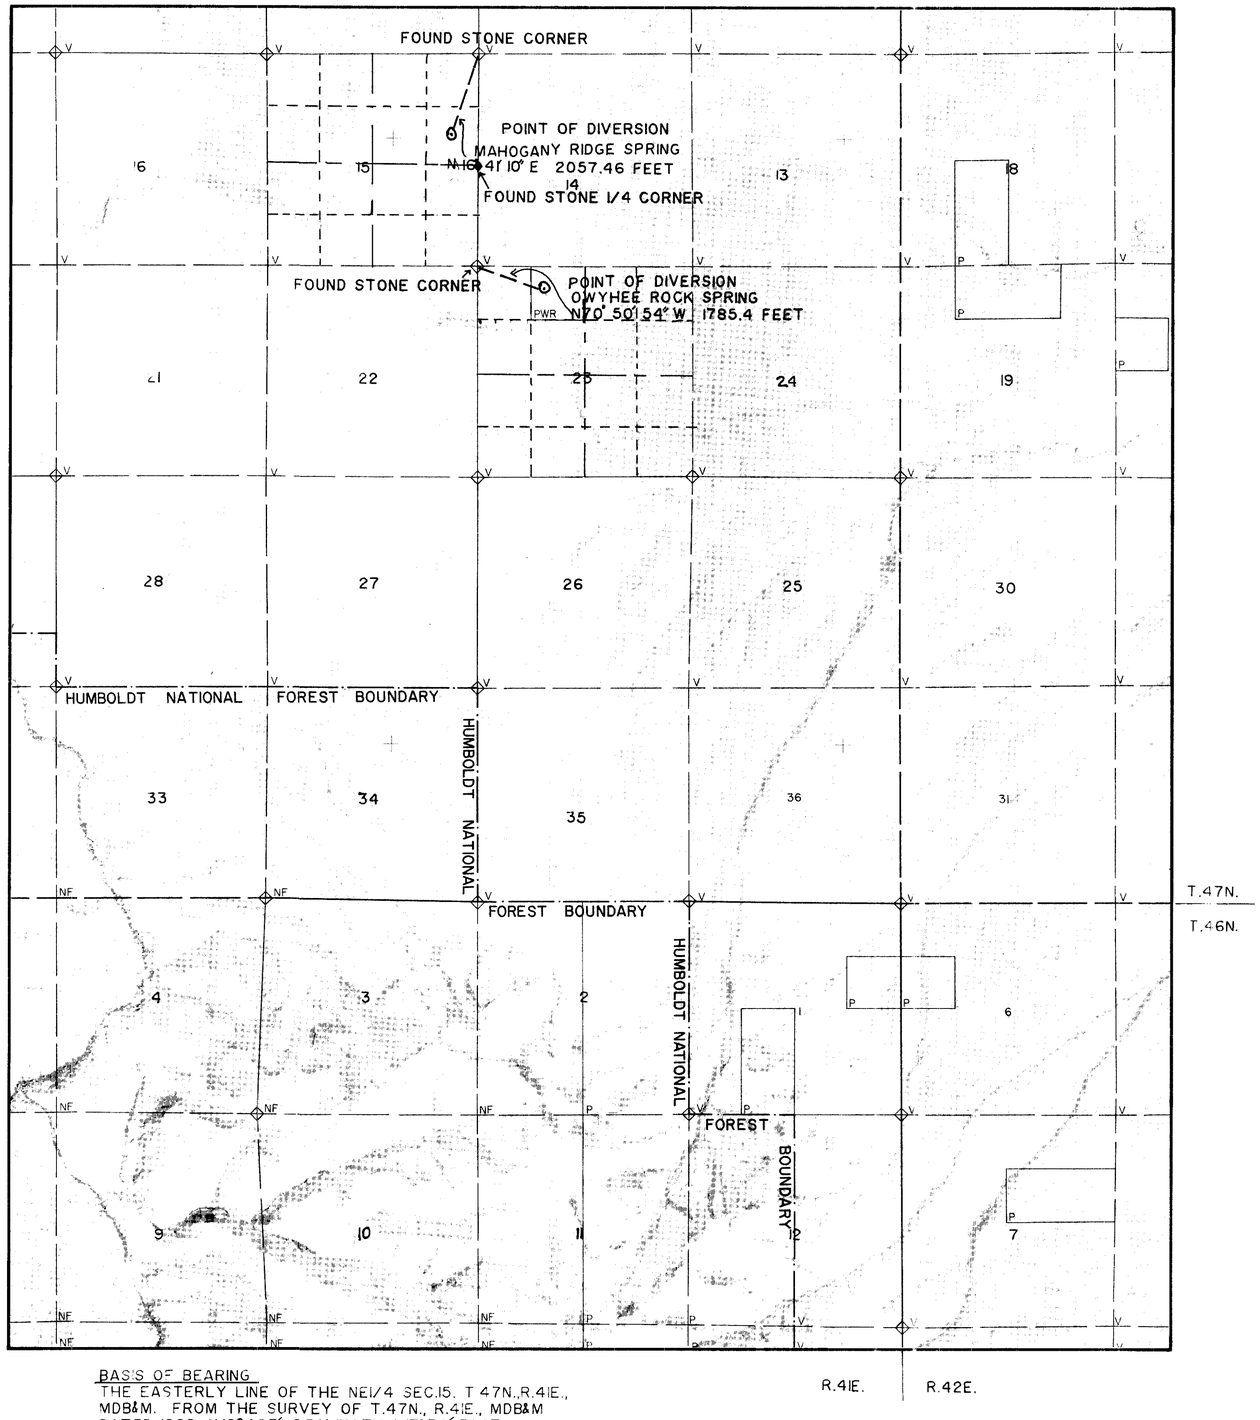

BASIS OF BEARING
THE EASTERLY LINE OF THE NE1/4 SEC.15. T 47N.,R.41E., MDB&M. FROM THE SURVEY OF T.47N., R.41E., MDB&M DATED 1882, N.18°40E., DECLINATION 17°30' EAST.

STATE OF NEVADA
COUNTY OF HUMBOLDT } SS

I, CAROL E. MARCHIO, BEING FIRST DULY SWORN, DEPOSE AND SAY THAT THIS MAP HAS BEEN CORRECTLY DRAWN TO THE DESIGNATED SCALE BY ME. FROM U.S.G.S. 7.5 MINUTE TOPOGRAPHIC QUADRANGLES, AND A SURVEY CONDUCTED BY ME DURING JUNE 20, 1990

THAT IT TRULY AND CORRECTLY REPRESENTS THE LOCATION AND EXTENT OF WATERS USED

FROM MAHOGANY RIDGE AND OWYHEE ROCK SPRINGS

IN HUMBOLDT COUNTY

BY UNITED STATES OF AMERICA . USDI BLM

FOR DOMESTIC AND STOCK WATERING PURPOSES. THAT THE POINTS OF DIVERSION, LOCATION OF WATER CHANNEL, THE PLACE AND MANNER OF USE, AND THE LOCATION AND NAMES OF ALL OTHER WORKS OR STREAMS WHICH ARE CROSSED BY OR CONNECTED WITH THE SAID WORKS ARE FULLY AND CORRECTLY DESIGNATED HEREON

Carol E. Marchio

STATE WATER RIGHT SURVEYOR 771

SUBSCRIBED AND SWORN TO BEFORE ME THIS 29th DAY OF March, 1991

NOTARY PUBLIC IN AND FOR HUMBOLDT COUNTY, NEVADA

Martha P. Smith

USE TABULATION

0 2000 4000 6000 8000 10,000

SCALE 1" = 2000'

MAP
TO ACCOMPANY CLAIM OF
PUBLIC WATER RESERVE
FOR STOCK AND DOMESTIC
BY U.S. DEPARTMENT OF THE INTERIOR
BUREAU OF LAND MANAGEMENT
FROM MAHOGANY RIDGE SPRING AND
OWYHEE ROCK SPRING

U. S. DEPT. OF THE INTERIOR
BUREAU OF LAND MANAGEMENT
WINNEMUCCA DISTRICT NEVADA

DRAWING NO.
NV-020-7250-33

R05262 R05261