STATE OF NEVADA
COUNTY OF HUMBOLDT } SS

I, CAROL E. MARCHIO, BEING FIRST DULY SWORN, DEPOSE AND SAY THAT THIS MAP HAS BEEN CORRECTLY DRAWN TO THE DESIGNATED SCALE BY ME, FROM U.S.G.S. 7.5 MINUTE TOPOGRAPHIC QUADRANGLES, AND A FIELD REVIEW CONDUCTED DURING JULY, 1981

THAT IT TRULY AND CORRECTLY REPRESENTS THE LOCATION AND EXTENT OF WATERS USED

FROM UNNAMED SPRING 34-101

IN HUMBOLDT COUNTY

BY UNITED STATES OF AMERICA, USDI BLM

FOR DOMESTIC AND STOCK WATERING PURPOSES. THAT THE POINTS OF DIVERSION, LOCATION OF WATER CHANNEL, THE PLACE AND MANNER OF USE, AND THE LOCATION AND NAMES OF ALL OTHER WORKS OR STREAMS WHICH ARE CROSSED BY OR CONNECTED WITH THE SAID WORKS ARE FULLY AND CORRECTLY DESIGNATED HEREON

Carol E. Marchio

STATE WATER RIGHT SURVEYOR 77

SUBSCRIBED AND SWORN TO BEFORE ME THIS 29th DAY OF March, 1991

NOTARY PUBLIC IN AND FOR Humboldt COUNTY, NEVADA

Martha P. Smith

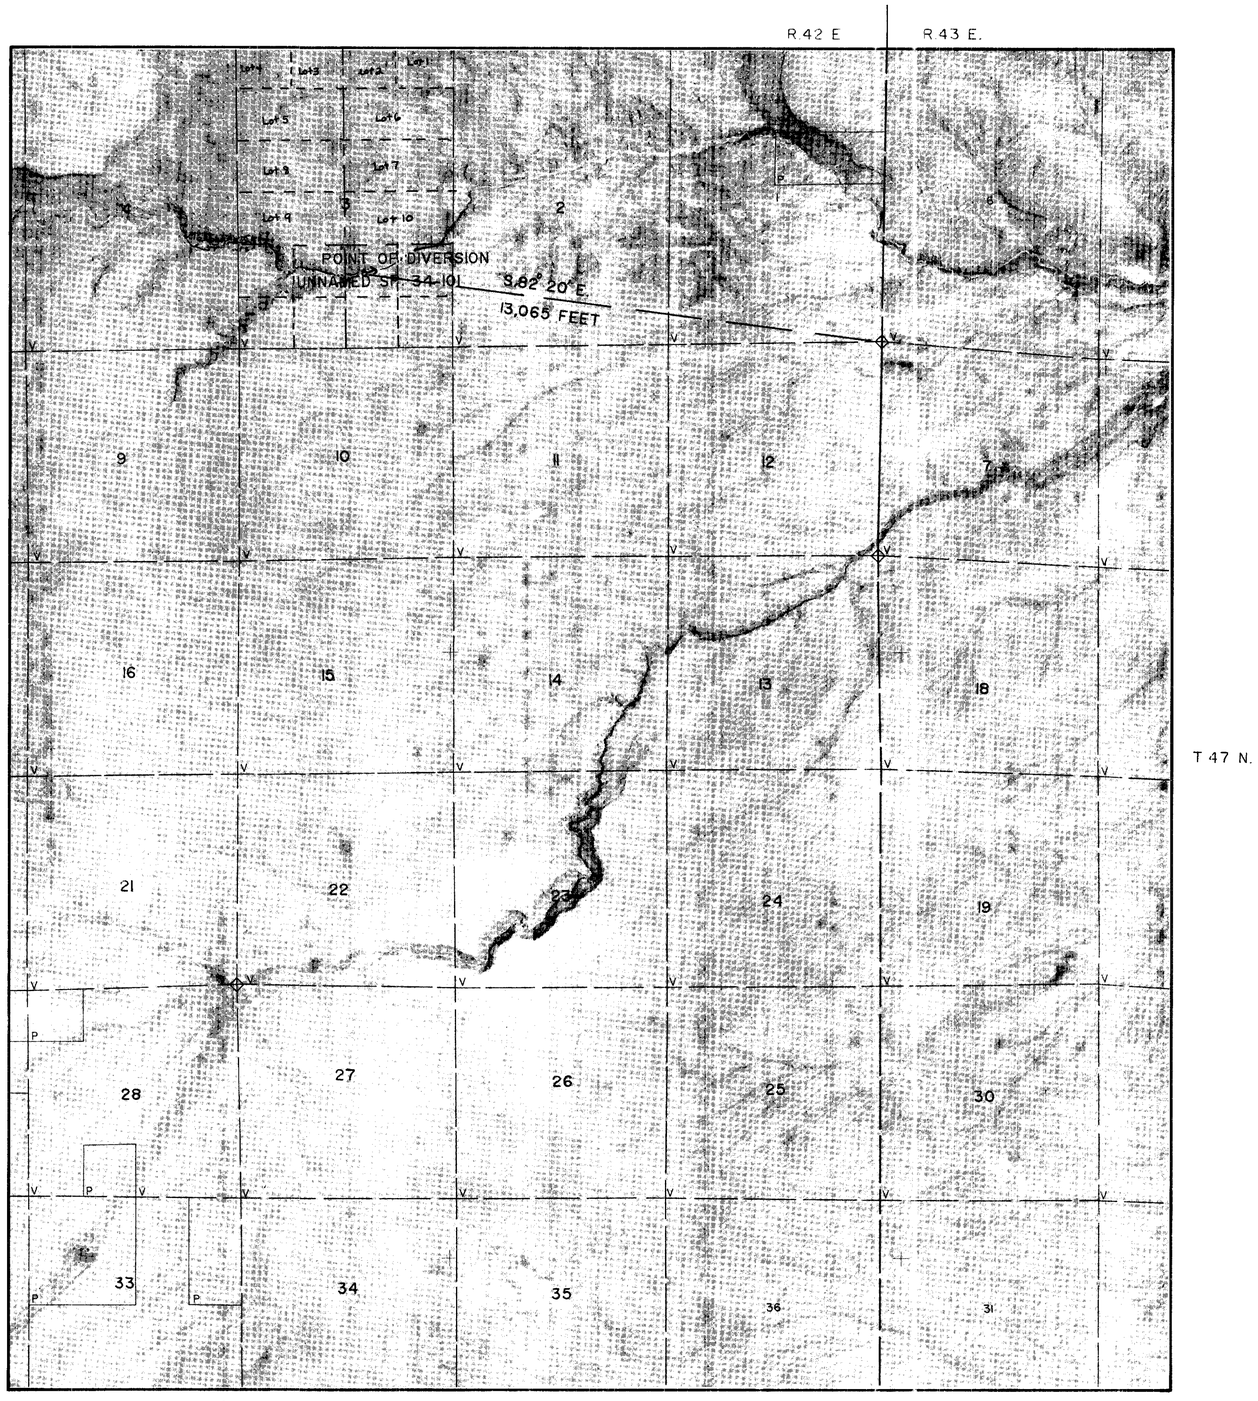

BASIS OF BEARING IS DECLINATION 17.5° EAST. FROM USGS 7.5 MINUTE TOPOGRAPHIC MAP- CALICO BUTTE QUADRANGLE

DISTANCE AND BEARING DETERMINED BY MEASUREMENT FROM SAME USGS MAP

USE TABULATION

0 1000 2000 3000 4000 5000 6000 7000 8000 9000 10,000

SCALE 1" = 2000'

MAP
TO ACCOMPANY CLAIM OF
PUBLIC WATER RESERVE

FOR STOCK WATER AND DOMESTIC

BY U.S. DEPARTMENT OF THE INTERIOR
BUREAU OF LAND MANAGEMENT

FROM UNNAMED SPRING 34-101

U. S. DEPT. OF THE INTERIOR
BUREAU OF LAND MANAGEMENT
WINNEMUCCA DISTRICT NEVADA

DRAWING NO.
NV-020-7250-34

R 05268