MOHSEN ENGINEERING CO. 140658

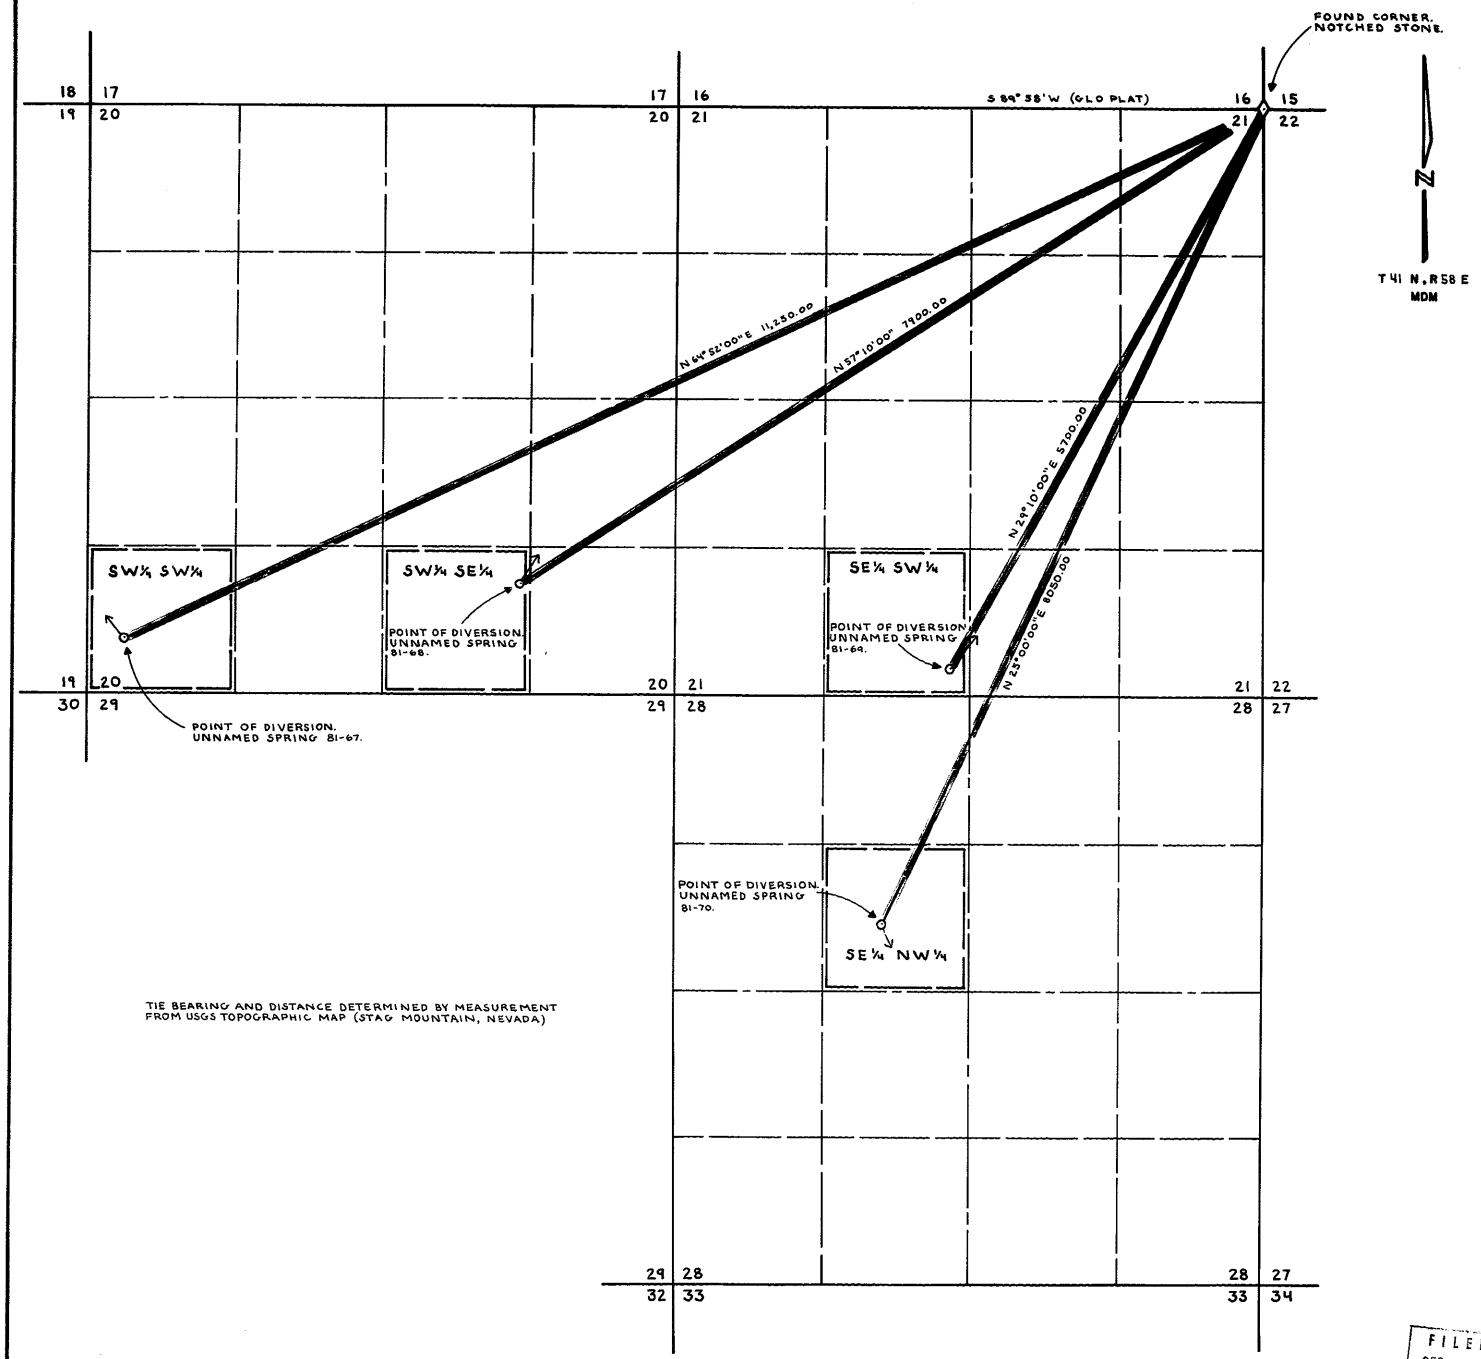

STATE OF NEVADA } SS
COUNTY OF ELKO

I, Norman M. Rockwell, being first duly sworn, depose and say that this map, consisting of 1 sheet, has been correctly drawn to the designated scale

that it truly and correctly represents the proposed location and extent of the works used to divert water
from UNNAMED SPRING 81-67, UNNAMED SPRING 81-68, UNNAMED SPRING 81-69, UNNAMED SPRING 81-70
in ELKO COUNTY
by U.S. DEPARTMENT OF THE INTERIOR, BUREAU OF LAND MANAGEMENT
for LIVESTOCK AND DOMESTIC PURPOSES
That the proposed point of diversion, the approximate location and size of the diverting channel or other conduit, the place and manner of use, and the location and names of all other works or streams which are crossed by, or connected with, the said works are fully and correctly designated thereon.

REGISTERED PROFESSIONAL ENGINEER STATE OF NEVADA
NORMAN M. ROCKWELL CIVIL No. 2804

Norman M. Rockwell
STATE WATER RIGHT SURVEYOR NO. 412

Subscribed and sworn to before me this 19th day of August, 1991.
Notary Public in and for Elko County, Nevada.

JOSEPH D. LEMONS
Notary Public
State of Nevada
Elko County, Nevada
My appointment expires January 26, 1993

Joseph D. Lemons

USE TABULATION

SECTION	SUB-DIVISION	TOWNSHIP	RANGE	TYPE OF LIVESTOCK	NUMBERS OF LIVESTOCK	DATE OF FIRST USE

600 0 600 1200 1800 2400
SCALE: 1" = 600'

R 05443, R 05444, R 05445, R 05446

FILED
SEP 26 1991
STATE ENGINEER'S OFFICE

91 SEP 26 P3:37

MAP
TO ACCOMPANY CLAIM OF PUBLIC WATER RESERVE
FOR LIVESTOCK AND DOMESTIC PURPOSES
BY U.S. DEPARTMENT OF THE INTERIOR
BUREAU OF LAND MANAGEMENT
FROM UNNAMED SPRING 81-67, UNNAMED SPRING 81-68, UNNAMED SPRING 81-69, UNNAMED SPRING 81-70

U.S. DEPT. OF THE INTERIOR
BUREAU OF LAND MANAGEMENT
ELKO DISTRICT NEVADA

DRAWING NO.
NV-010-7250.10-81

R-05446 R-05445 R-05444 R-05443