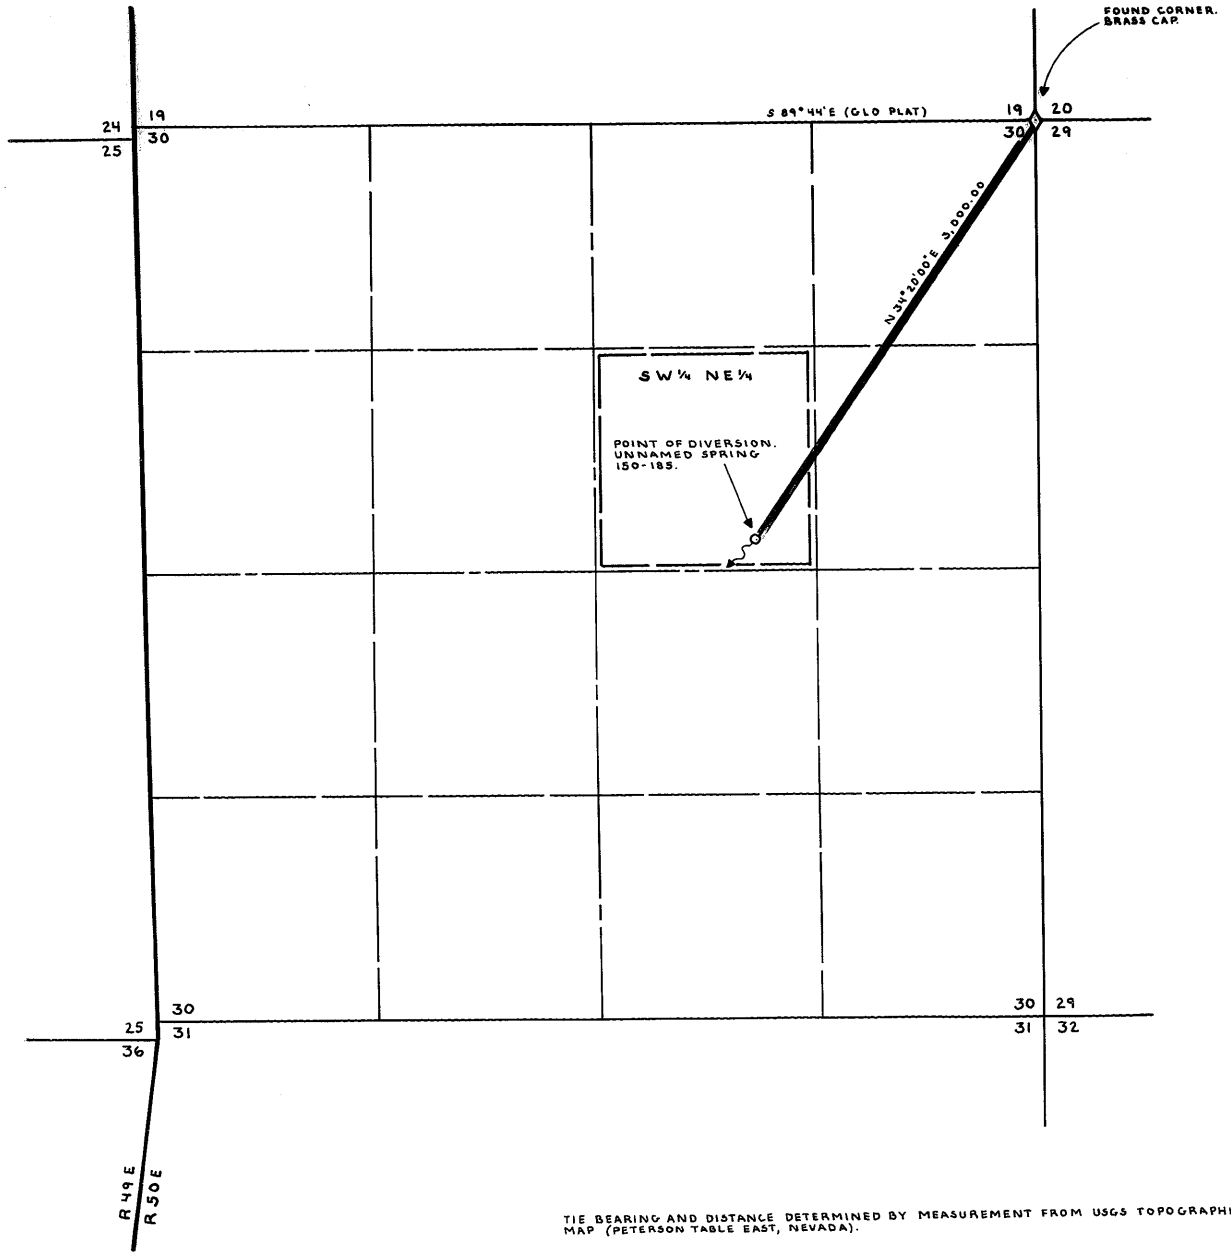


TIE BEARING AND DISTANCE DETERMINED BY MEASUREMENT FROM USGS TOPOGRAPHIC MAP (PETERSON TABLE EAST, NEVADA).

N

T46N, R50E
MDM

STATE OF NEVADA
COUNTY OF ELKO } SS

I, Norman M. Rockwell, being first duly sworn, depose and say that this map, consisting of 1 sheet, has been correctly drawn to the designated scale

that it truly and correctly represents the proposed location and extent of the works used to divert water
from UNNAMED SPRING 150-185

in ELKO COUNTY
by U.S. DEPARTMENT OF THE INTERIOR, BUREAU OF LAND MANAGEMENT
for LIVESTOCK AND DOMESTIC PURPOSES
That the proposed point of diversion, the approximate location and size of the diverting channel or other conduit, the place and manner of use, and the location and names of all other works or streams which are crossed by, or connected with, the said works are fully and correctly designated thereon.

PROFESSIONAL LAND SURVEYOR STATE OF NEVADA
NORMAN M. ROCKWELL
2804

Norman M. Rockwell
STATE WATER RIGHT SURVEYOR NO. 412

Subscribed and sworn to before me this 14th day of February, 1992.
Notary Public in and for Elko County, Nevada.

JOSEPH D. LEMONS
Notary Public
State of Nevada
Elko County Nevada
My appointment expires February 26, 1993

Joseph D. Lemons

| USE TABULATION | | | | | | |
|---|---|---|---|---|---|---|
| SECTION | SUB-DIVISION | TOWNSHIP | RANGE | TYPE OF LIVESTOCK | NUMBERS OF LIVESTOCK | DATE OF FIRST USE |
| | | | | | | |

400 0 400 800 1200 1600
SCALE: 1" = 400'

R 05637

FILED
MAR 02 1992
STATE ENGINEER'S OFFICE

MAP
TO ACCOMPANY CLAIM OF
PUBLIC WATER RESERVE
FOR LIVESTOCK AND DOMESTIC PURPOSES
BY U.S. DEPARTMENT OF THE INTERIOR
BUREAU OF LAND MANAGEMENT
FROM UNNAMED SPRING 150-185

U.S. DEPT. OF THE INTERIOR
BUREAU OF LAND MANAGEMENT
ELKO DISTRICT NEVADA

DRAWING NO.
NV-010-7250.10-150

R 05637