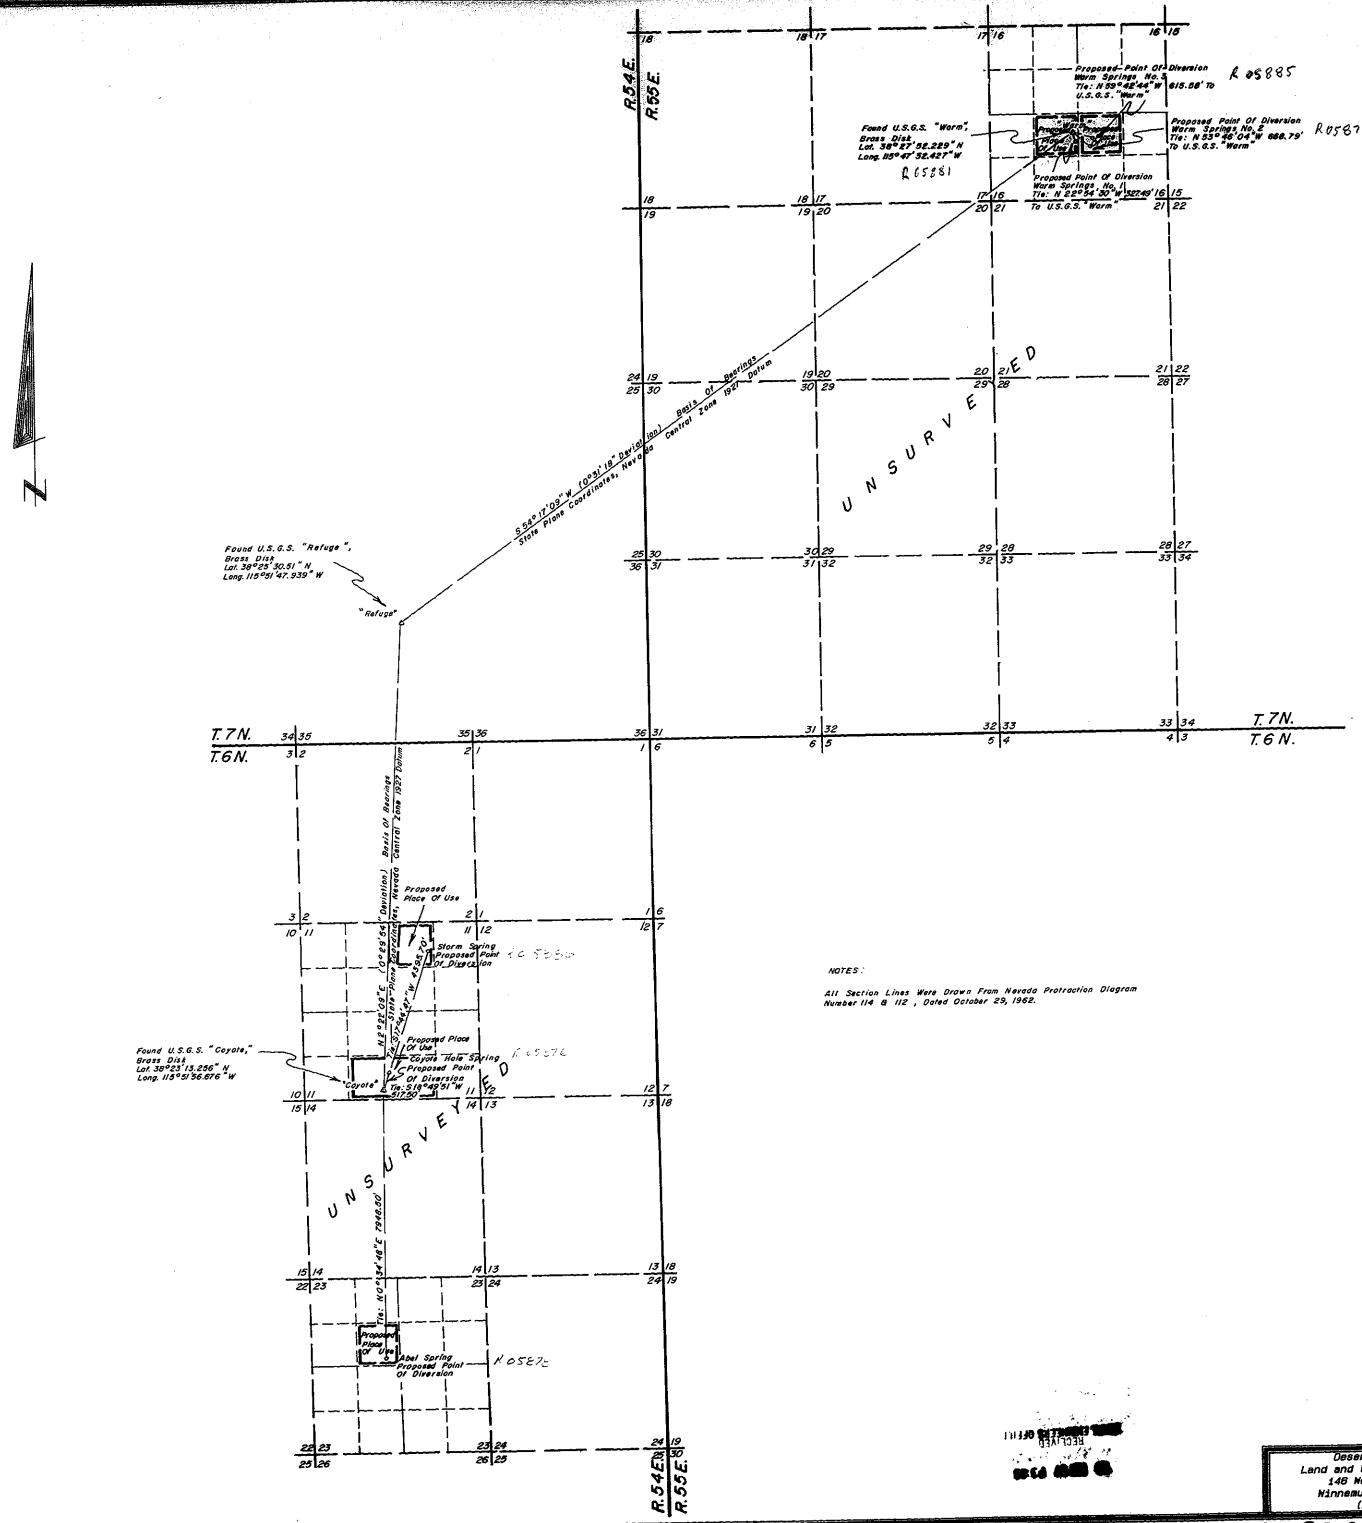

NOTES:

All Section Lines Were Drawn From Nevada Protraction Diagram Number 114 & 112, Dated October 29, 1962.

STATE OF NEVADA
COUNTY OF HUMBOLDT

I, ROBERT N. CALDWELL, being first duly sworn, depose and say that this map, consisting of one sheet, has been correctly drawn to the designated scale from field notes of a survey made by me or under my supervision and direction, between the 22nd day of October, and the 23rd day of October, 1992; that it truly and correctly represents the proposed location and extent of the works used to divert water from Coyote Hole Spring, Storm Spring, Abel Spring and Warm Springs in Nye County by the United States Department of the Interior, Bureau of Land Management for stockwatering and domestic purposes. That the proposed point of diversion, the approximate location and size of the diverting channel or other conduit, the place and manner of use, and the location and names of all other works or streams which are crossed by, or connected with the said works, are fully and correctly designated thereon.

ROBERT N. CALDWELL
State Water Right Surveyor No. 458

11-13-92

Subscribed and sworn to before me this 15th day of November, 1992.

Ginger M. Gabiola
Notary Public

GINGER M. GABIOLA
NOTARY PUBLIC
HUMBOLDT CO. NEVADA
My Appointment Expires
JAN. 1, 1996

SCALE 1" = 2000'

2000 0 2000 4000 6000 8000

R-05876 - R-05325

FILED
FEB 17 1993
STATE ENGINEER'S OFFICE

Desert-Mountain Inc.
Land and Water Right Surveyors
146 West Second Street
Winnemucca, Nevada 89445
(702) 623-4414

MAP TO ACCOMPANY NOTIFICATION OF PUBLIC WATER RESERVE By The United States Department Of The Interior BUREAU OF LAND MANAGEMENT For Stockwatering And Domestic Purposes From Coyote Hole, Storm, Abel And Warm Springs IN NYE COUNTY, NEVADA

R-05885 R-05881 R-05880 R-05879 R-05878 R-05876