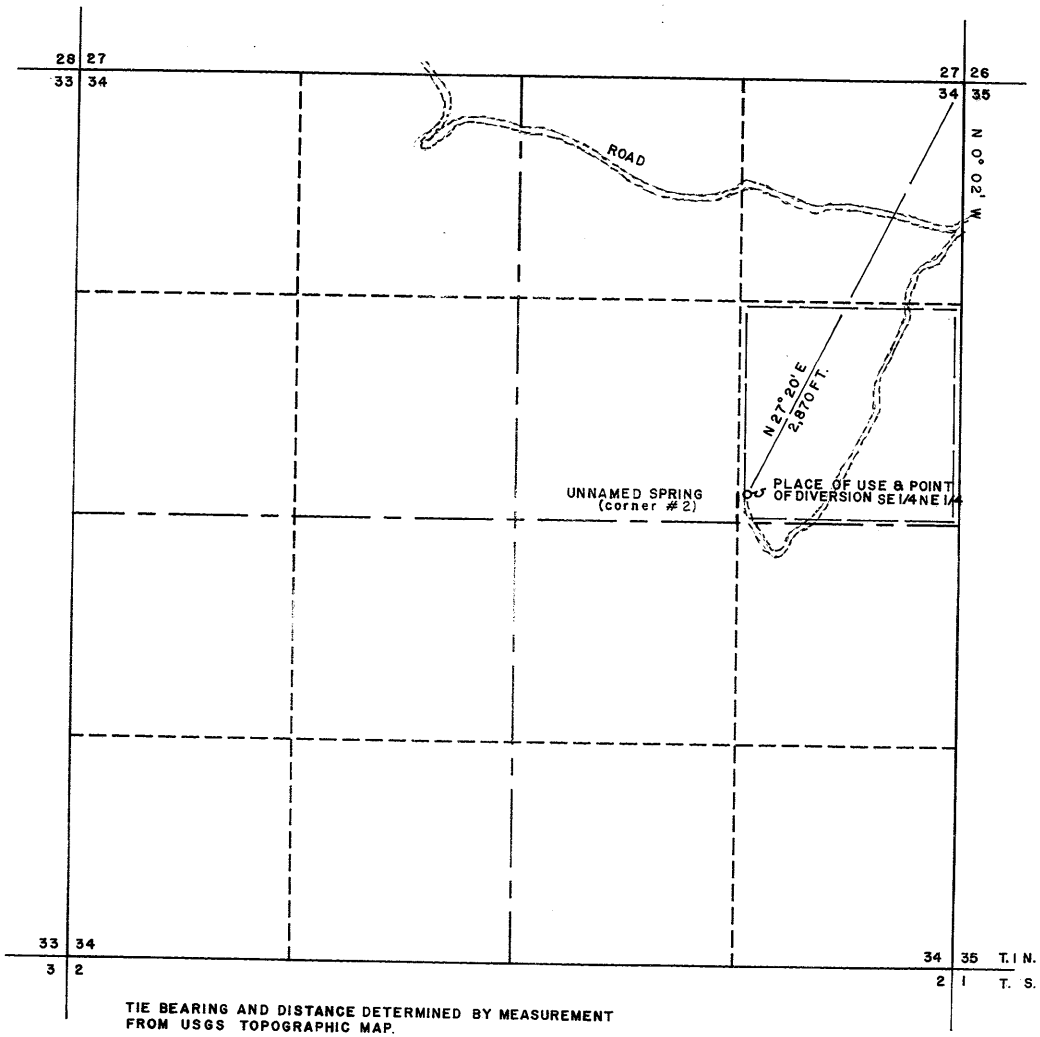

TIE BEARING AND DISTANCE DETERMINED BY MEASUREMENT FROM USGS TOPOGRAPHIC MAP.

STATE OF NEVADA
COUNTY OF LINCOLN SS

I, Salvador I. Estrada, being first duly sworn, depose and say that this map, consisting 1 sheet of 1 has been correctly drawn to the designated scale,

that it truly and correctly represents the proposed location and extent of the works used to divert water from UNNAMED SPRING (T. 1 N., R. 66 E., SEC. 34, SE 1/4 NE 1/4)

in LINCOLN COUNTY
by U.S. DEPARTMENT OF THE INTERIOR, BUREAU OF LAND MANAGEMENT P.O. BOX 26569 LAS VEGAS, NV 89126
for LIVESTOCK AND DOMESTIC PURPOSES
that the proposed point of diversion, the approximate location and size of the diverting channel or other conduit, the place and manner of use, and the location and names of all other works or streams which are crossed by, or connected with, the said works are fully and correctly designated thereon.

Salvador Estrada
STATE WATER RIGHT SURVEYOR NO. 740

Subscribed and sworn to before me this 2nd day of December, 1991.
Notary Public in and for Clark county, Nevada.

NOTARY PUBLIC
STATE OF NEVADA
County of Clark
PATRICIA L. HALL
My Appointment Expires Feb. 22, 1993

Patricia L. Hall

USE TABULATION

SECTION	SUB-DIVISION	TOWNSHIP	RANGE	TYPE OF LIVESTOCK	NUMBERS OF LIVESTOCK	DATE OF FIRST USE

400 0 400 800 1200 1600

SCALE: 1" = 400'-0"

R-05983 - R-05993

FILED
MAY 30 1995
STATE ENGINEER'S OFFICE

MAP
TO ACCOMPANY CLAIM OF
PUBLIC WATER RESERVE

FOR LIVESTOCK AND DOMESTIC PURPOSES
BY U.S. DEPARTMENT OF INTERIOR
BUREAU OF LAND MANAGEMENT
P.O. BOX 26569 LAS VEGAS, NV 89126
FROM: UNNAMED SPRING (corner #2)

U.S. DEPT. OF THE INTERIOR
BUREAU OF LAND MANAGEMENT
CLARK DISTRICT NEVADA

DRAWING NO.

R 05990