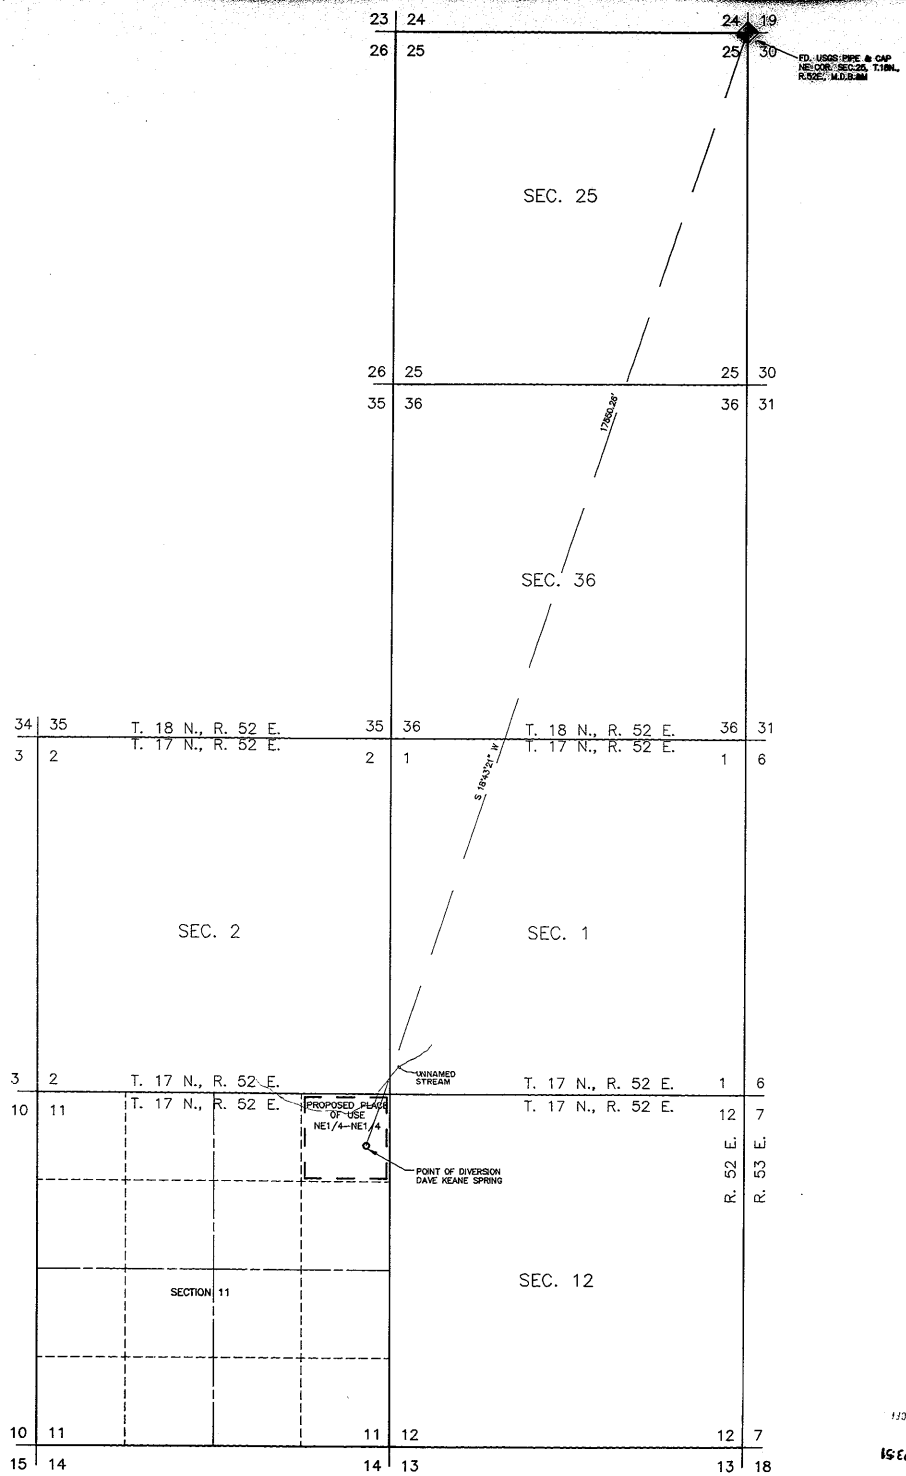

STATE OF NEVADA
COUNTY OF CHURCHILL } S.S.

I, BARRY A. FITZPATRICK, BEING FIRST DULY SWORN, DEPOSE AND SAY THAT THIS MAP HAS BEEN CORRECTLY DRAWN TO THE DESIGNATED SCALE FROM FIELD NOTES OF A SURVEY MADE BY ME ON OCTOBER 13, 1993. THAT IT TRULY AND CORRECTLY REPRESENTS THE LOCATION AND EXTENT OF WATERS USED

FROM: DAVE KEANE SPRING, IN EUREKA COUNTY

BY: UNITED STATES OF AMERICA, U.S.D.I., BUREAU OF LAND MANAGEMENT.

FOR STOCK WATERING PURPOSES; THAT THE POINTS OF DIVERSION, LOCATION OF WATER CHANNEL, THE PLACE AND MANNER OF USE, AND THE LOCATION AND NAMES OF ALL OTHER WORKS OR STREAMS WHICH ARE CROSSED BY OR CONNECTED WITH THE SAID WORKS, ARE FULLY AND CORRECTLY DESIGNATED HEREON.

Barry A. Fitzpatrick
BARRY A. FITZPATRICK STATE WATER RIGHT SURVEYOR #817

PROFESSIONAL LAND SURVEYOR STATE OF NEVADA 3/21/94 BARRY A. FITZPATRICK No. 7809

STATE OF NEVADA
COUNTY OF CHURCHILL } S.S.

ON March 21, 1994 PERSONALLY APPEARED BEFORE ME, A NOTARY PUBLIC, Barry A. Fitzpatrick WHO ACKNOWLEDGED THAT THEY EXECUTED THE ABOVE INSTRUMENT.

Kathy Robertson
NOTARY PUBLIC

BASIS OF BEARING

SOLAR OBSERVATION

TRUE

GRAPHIC SCALE

1000 0 500 1000 2000 4000

(IN FEET)
1 inch = 1000 ft.

R06744

FILED
JUN 20 1994
STATE ENGINEER'S OFFICE

TO ACCOMPANY CLAIMS OF PUBLIC WATER RESERVES, FOR STOCK WATERING PURPOSES

BY: UNITED STATES OF AMERICA, U.S.D.I. BUREAU OF LAND MANAGEMENT

FROM: DAVE KEANE SPRING

EUREKA COUNTY, NEVADA

R 06744