MAP NO. 6-2

USE TABULATION

SECTION	SUB-DIVISION	TOWNSHIP	RANGE	TYPE OF LIVESTOCK	NUMBER LIVESTOCK	DATE OF FIRST USE

—LEGEND—
Tie Lines
Point of Diversion
Place of Use

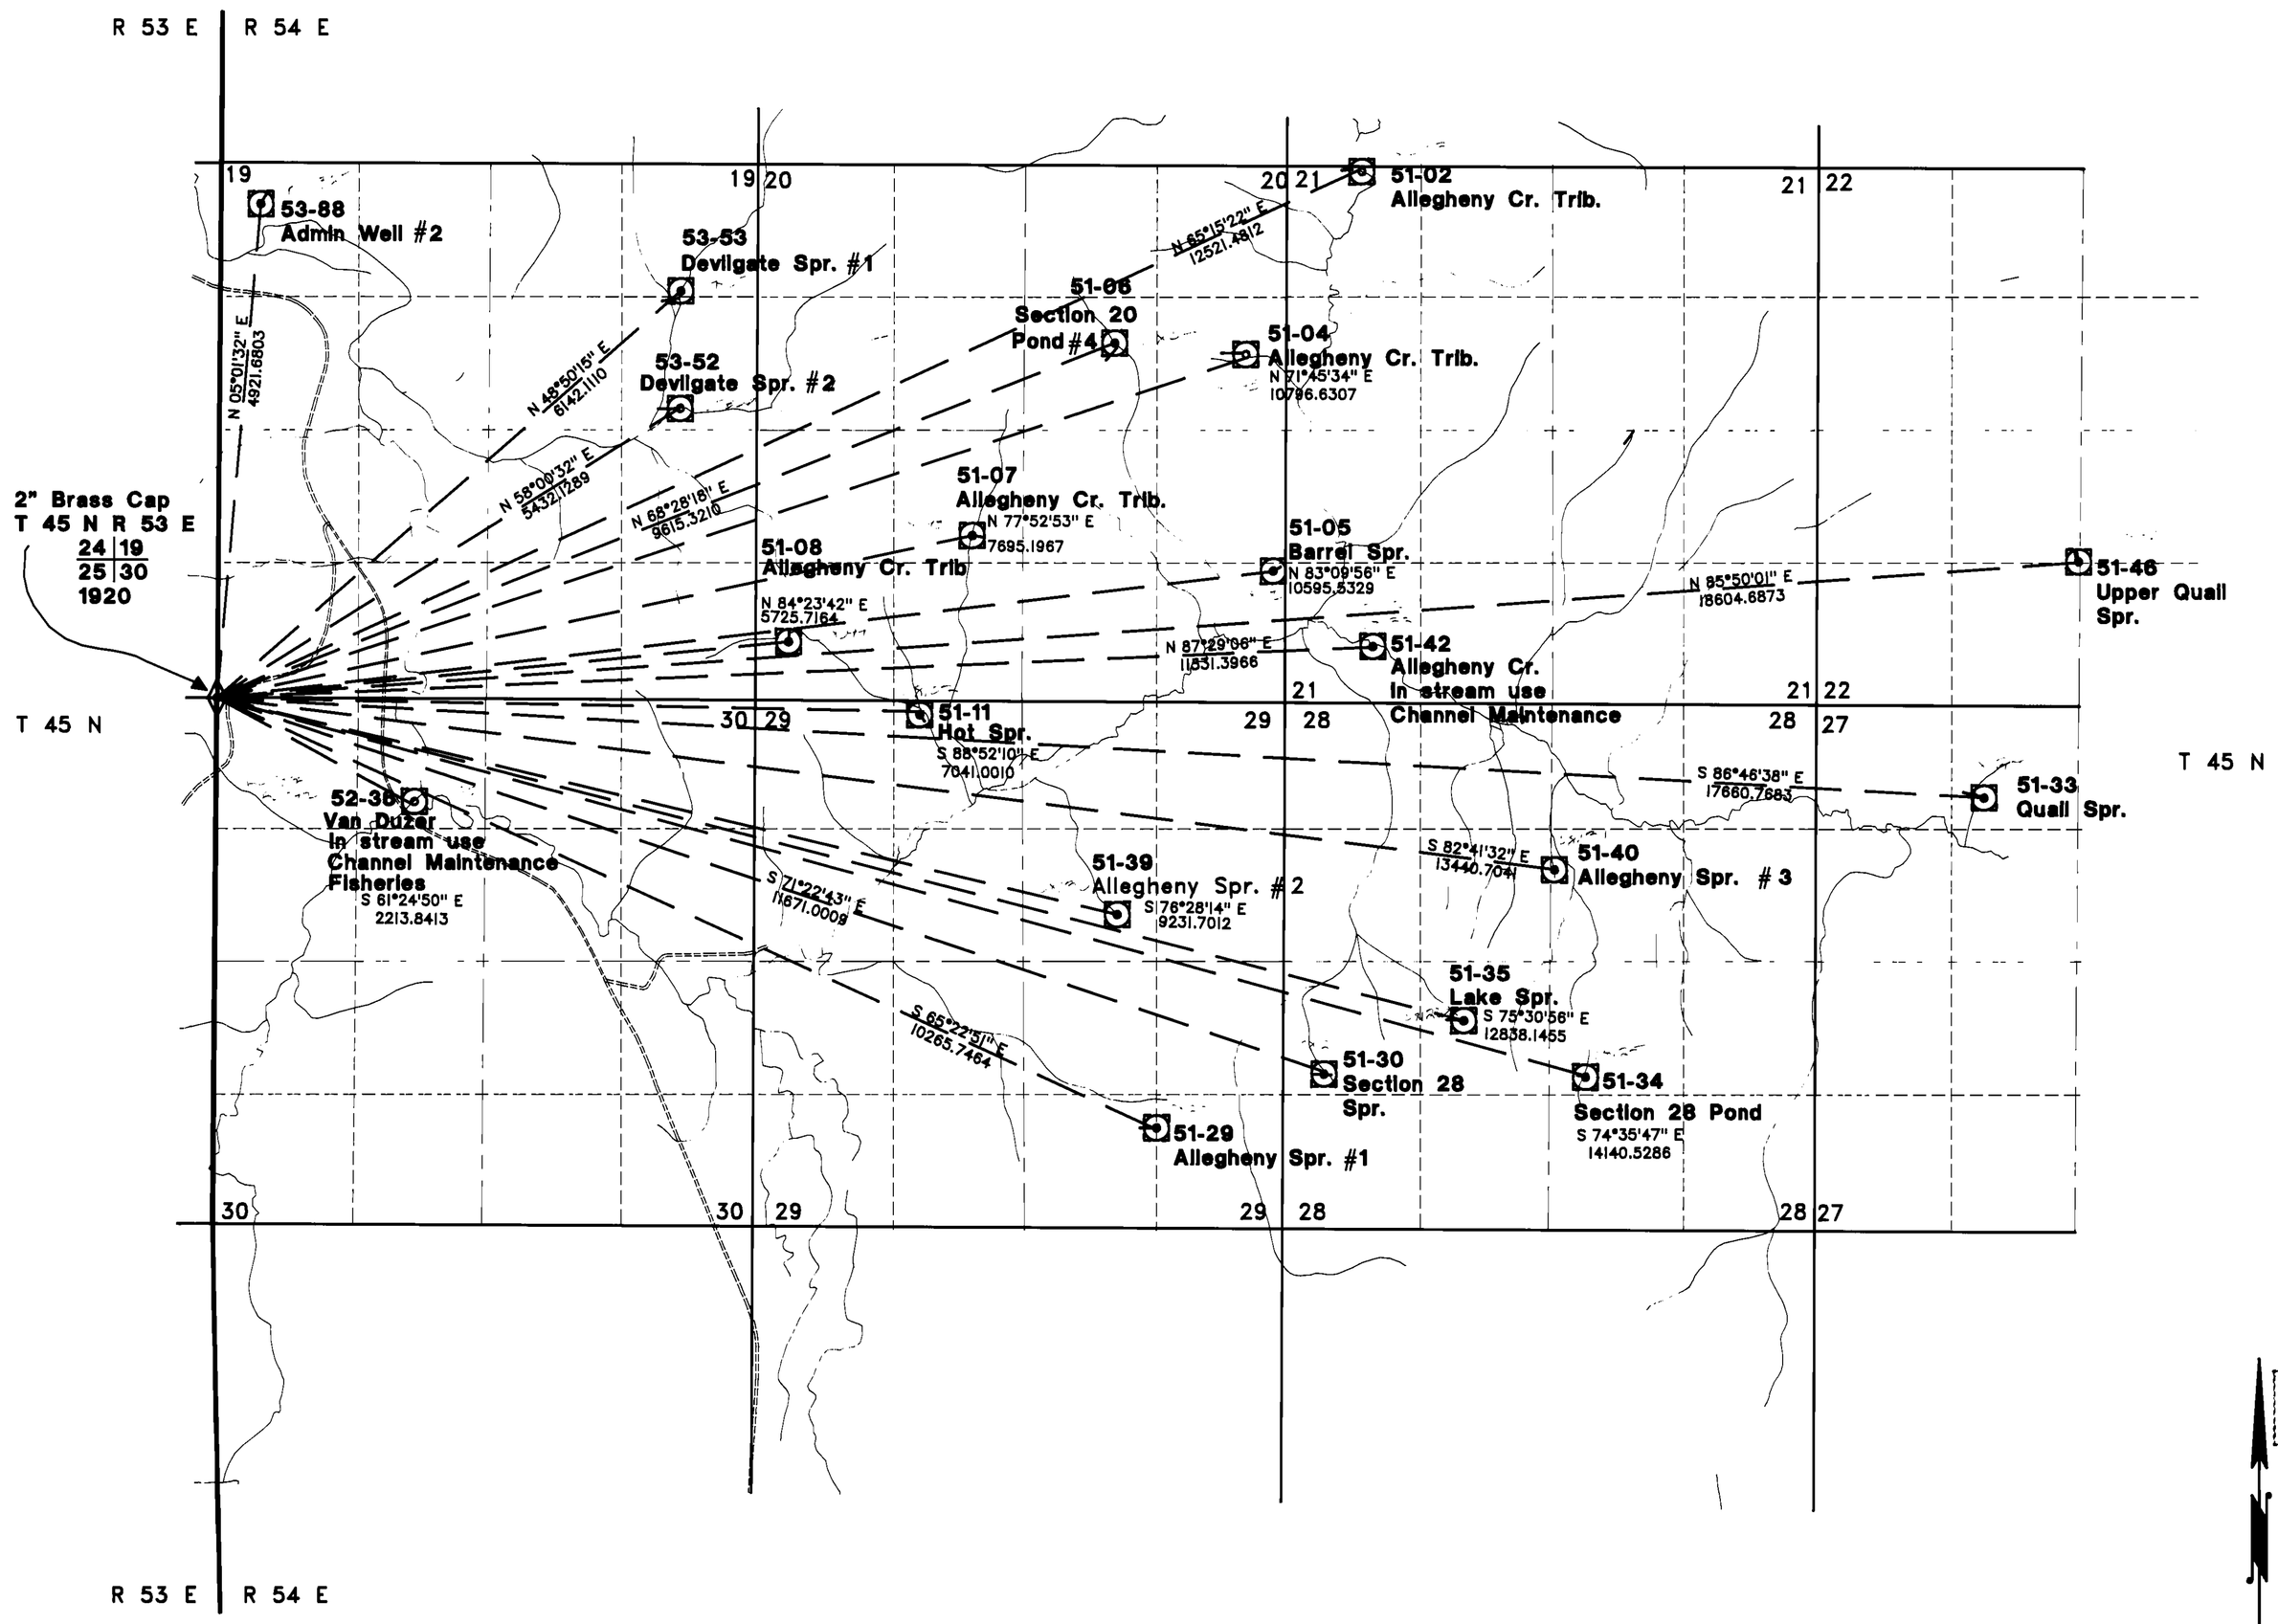

STATE OF NEVADA,
COUNTY of ELKO,

I Christopher C. Butler being first duly sworn, depose and say that this map has been correctly drawn to the designated scale by me, from U.S.G.S. 7.5 minute topographic quadrangles, and additional information gathered by me during field surveys. That it truly and correctly represents the location and extent of waters used from: Section 20 Pond #4, Barrel Spr., Hot Spr., Van Duzer, Admin Well #2, Devilgate Spr. #1, Devilgate Spr. #2, Upper Quail Spr., Allegheny Cr., Allegheny Spr. #1, Allegheny Spr. #2, Allegheny Spr. #3, Quail Spr., Section 28 Spr., Section 28 Pond, Lake Spr., Allegheny Cr. Trib., Allegheny Cr. Trib., Allegheny Cr. Trib., Allegheny Cr. Trib.

by UNITED STATES of AMERICA, Forest Service, for stockwatering, fisheries and channel maintenance purposes; that the points of diversion, location of water channel, the place and manner of use, and the location and names of all other works or streams which are crossed by or connected with the said works, are fully and correctly designated hereon.

Chris C. Butler 939
STATE WATER RIGHT SURVEYOR, NO

Subscribed and Sworn to before me Pandora V. Stevens, this 29th day of September, 1997
Notary Public in and for Elko County, Nevada

PANDORA V. STEVENS
Notary Public
State of Nevada
Elko County, Nevada
92-2371-8
My appointment expires May 12, 2000

SCALE IN FEET
0 1000 2000 3000
SCALE IN FEET

BASIS OF BEARING: State plane coordinates from USGS 7 1/2 minute quadrangle

MAP

To Accompany proofs of appropriation for stockwatering, fisheries and channel maintenance purposes by United States of America, Forest Service

from Section 20 Pond #4, Barrel Spr., Hot Spr., Van Duzer, Admin Well #2, Devilgate Spr. #1, Devilgate Spr. #2, Upper Quail Spr., Allegheny Cr., Allegheny Spr. #1, Allegheny Spr. #2, Allegheny Spr. #3, Quail Spr., Section 28 Spr., Section 28 Pond, Lake Spr., Allegheny Cr. Trib., Allegheny Cr. Trib., Allegheny Cr. Trib., Allegheny Cr. Trib.

08177 08180 08121 08120 08135 08133 08131 08130 08126 08125
08124 08102 08099 08098 08097 08096 08095 08093 R07970 R07969 D07933 07867 07866 R 07327