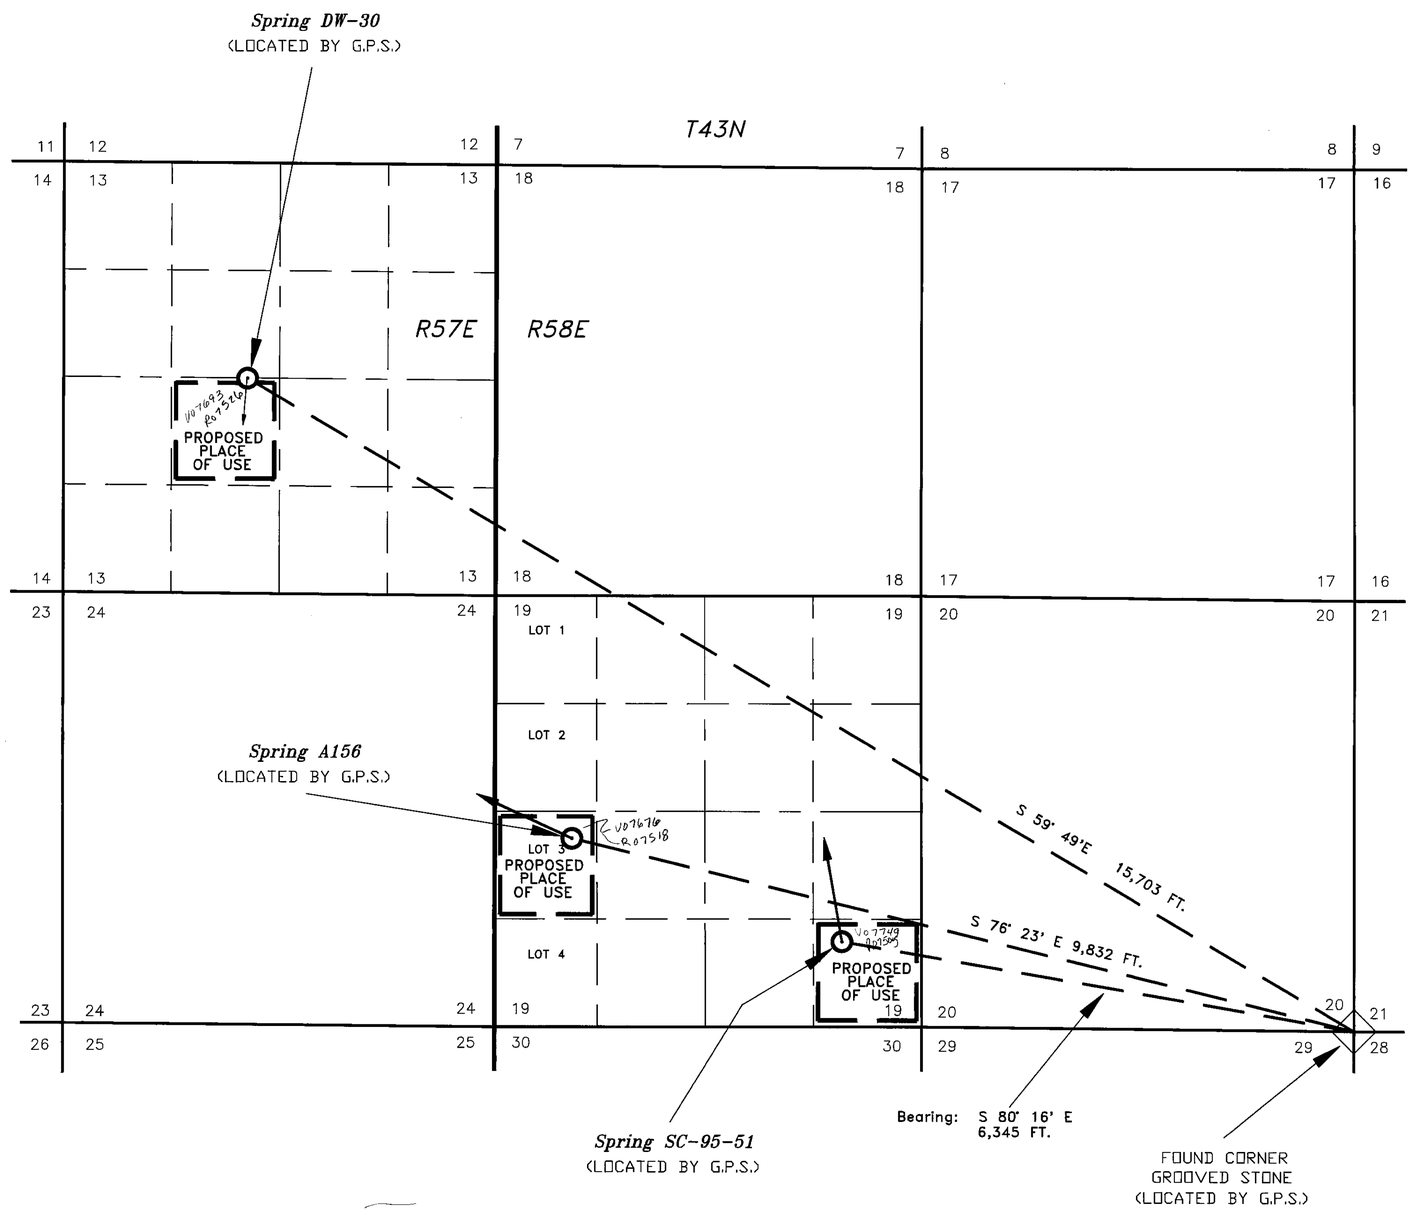

STATE OF NEVADA, }
COUNTY OF ELKO } SS.

I, CAROL MARCHIO, BEING DULY SWORN, DEPOSE AND SAY THAT THIS MAP, CONSISTING OF 1 SHEET, HAS BEEN CORRECTLY DRAWN TO THE DESIGNATED SCALE FROM A GLOBAL POSITIONING SYSTEM (G.P.S.) SURVEY MADE BY ME, OR UNDER MY SUPERVISION AND DIRECTION, ON 2 MAY 1995, THAT IT TRULY AND CORRECTLY REPRESENTS THE PROPOSED LOCATION AND EXTENT OF THE WORKS USED TO DIVERT WATER FROM SPRINGS SC-95-51, A156 AND DW-30, IN ELKO COUNTY, BY THE UNITED STATES DEPARTMENT OF THE INTERIOR, BUREAU OF LAND MANAGEMENT, FOR STOCKWATERING, WILDLIFE AND DOMESTIC PURPOSES. THAT THE PROPOSED POINT OF DIVERSION, THE APPROXIMATE LOCATION AND SIZE OF THE DIVERTING CHANNEL OR OTHER CONDUIT, THE PLACE AND MANNER OF USE, AND THE LOCATION AND NAMES OF ALL OTHER WORKS OR STREAMS WHICH ARE CROSSED BY, OR CONNECTED WITH THE SAID WORKS ARE FULLY AND CORRECTLY DESIGNATED THEREON.

Carol Marchio
STATE WATER RIGHT SURVEYOR NO. 771

SUBSCRIBED AND SWORN TO BEFORE ME THIS 16th DAY OF August, 1995.
NOTARY PUBLIC IN AND FOR ELKO COUNTY, NEVADA.

JOSEPH D. LEMONS
Notary Public
State of Nevada
Elko County, Nevada
My appointment expires February 26, 1997

Joseph D. Lemons

BASIS OF BEARING WAS DETERMINED FROM THE INVERSE BETWEEN GEOGRAPHIC COORDINATES AND IS REFERENCED TO THE TRUE MERIDIAN. GEOGRAPHIC COORDINATE VALUES (NAD 27) WERE OBTAINED BY DIRECT G.P.S. OBSERVATIONS. G.P.S. COORDINATE VALUES HAVE AN ACCURACY OF ±16 FEET. G.P.S. COORDINATES FOR FOUND CORNERS HAVE AN ACCURACY OF ±2 FEET.

TRUE MERIDIAN
M.D.M.

G.P.S. COORDINATE VALUES

SPRING A156
LAT. 41° 36' 16.50" N.
LONG. 115° 28' 32.63" W.

SPRING DW-30
LAT. 41° 37' 11.59" N.
LONG. 115° 29' 25.54" W.

SPRING SC-95-51
LAT. 41° 36' 4.21" N.
LONG. 115° 27' 49.19" W.

SE COR. SEC. 20, T43N, R58E
LAT. 41° 35' 53.63" N.
LONG. 115° 26' 26.91" W.

T 43 N, R 57 & 58 E

1000 0 1000 2000 3000 4000 5000 6000
SCALE: 1"=1000'

STATE ENGINEER'S USE

RECEIVED
JAN 25 1996
STATE ENGINEER'S OFFICE

FILED
APR 02 1998
STATE ENGINEER'S OFFICE

MAP TO ACCOMPANY
CLAIM OF PUBLIC WATER RESERVE
AND PROOF OF APPROPRIATION

FOR: STOCKWATERING, WILDLIFE AND DOMESTIC PURPOSES
BY: U.S. DEPARTMENT OF THE INTERIOR BUREAU OF LAND MANAGEMENT
FROM: SPRINGS SC-95-51, A156 AND DW-30

U.S. DEPARTMENT OF THE INTERIOR
BUREAU OF LAND MANAGEMENT
ELKO DISTRICT, NEVADA

DRAWING NO.
NV-010-7250.10-284

R07501 07749 07693 07676 07526R 07518R