LEGEND

- TOWNSHIP LINE
- SECTION LINE
- QUARTER SECTION LINE
- 16th SECTION LINE
- FOUND SECTION CORNER
- CREEK
- SPRING
- PROPOSED PLACE OF USE
- STORAGE TANKS

DEVELOPMENT AT QUAIL SPRING = SPRING IS LOCATED IN THE BOTTOM OF A DRAW, CONSISTS OF A DOUG-OUT COLLECT POOL AND A HORIZONTALLY DRILLED HOLE IN THE CREEK BOTTOM, FROM WHICH A 2" dia. PIPE CARRIES THE WATER 700 ft. DOWN THE CREEK BED TO 3 1100 gal. STORAGE TANKS, FROM THERE IS REGULATED INTO WATERING TROUGHS.

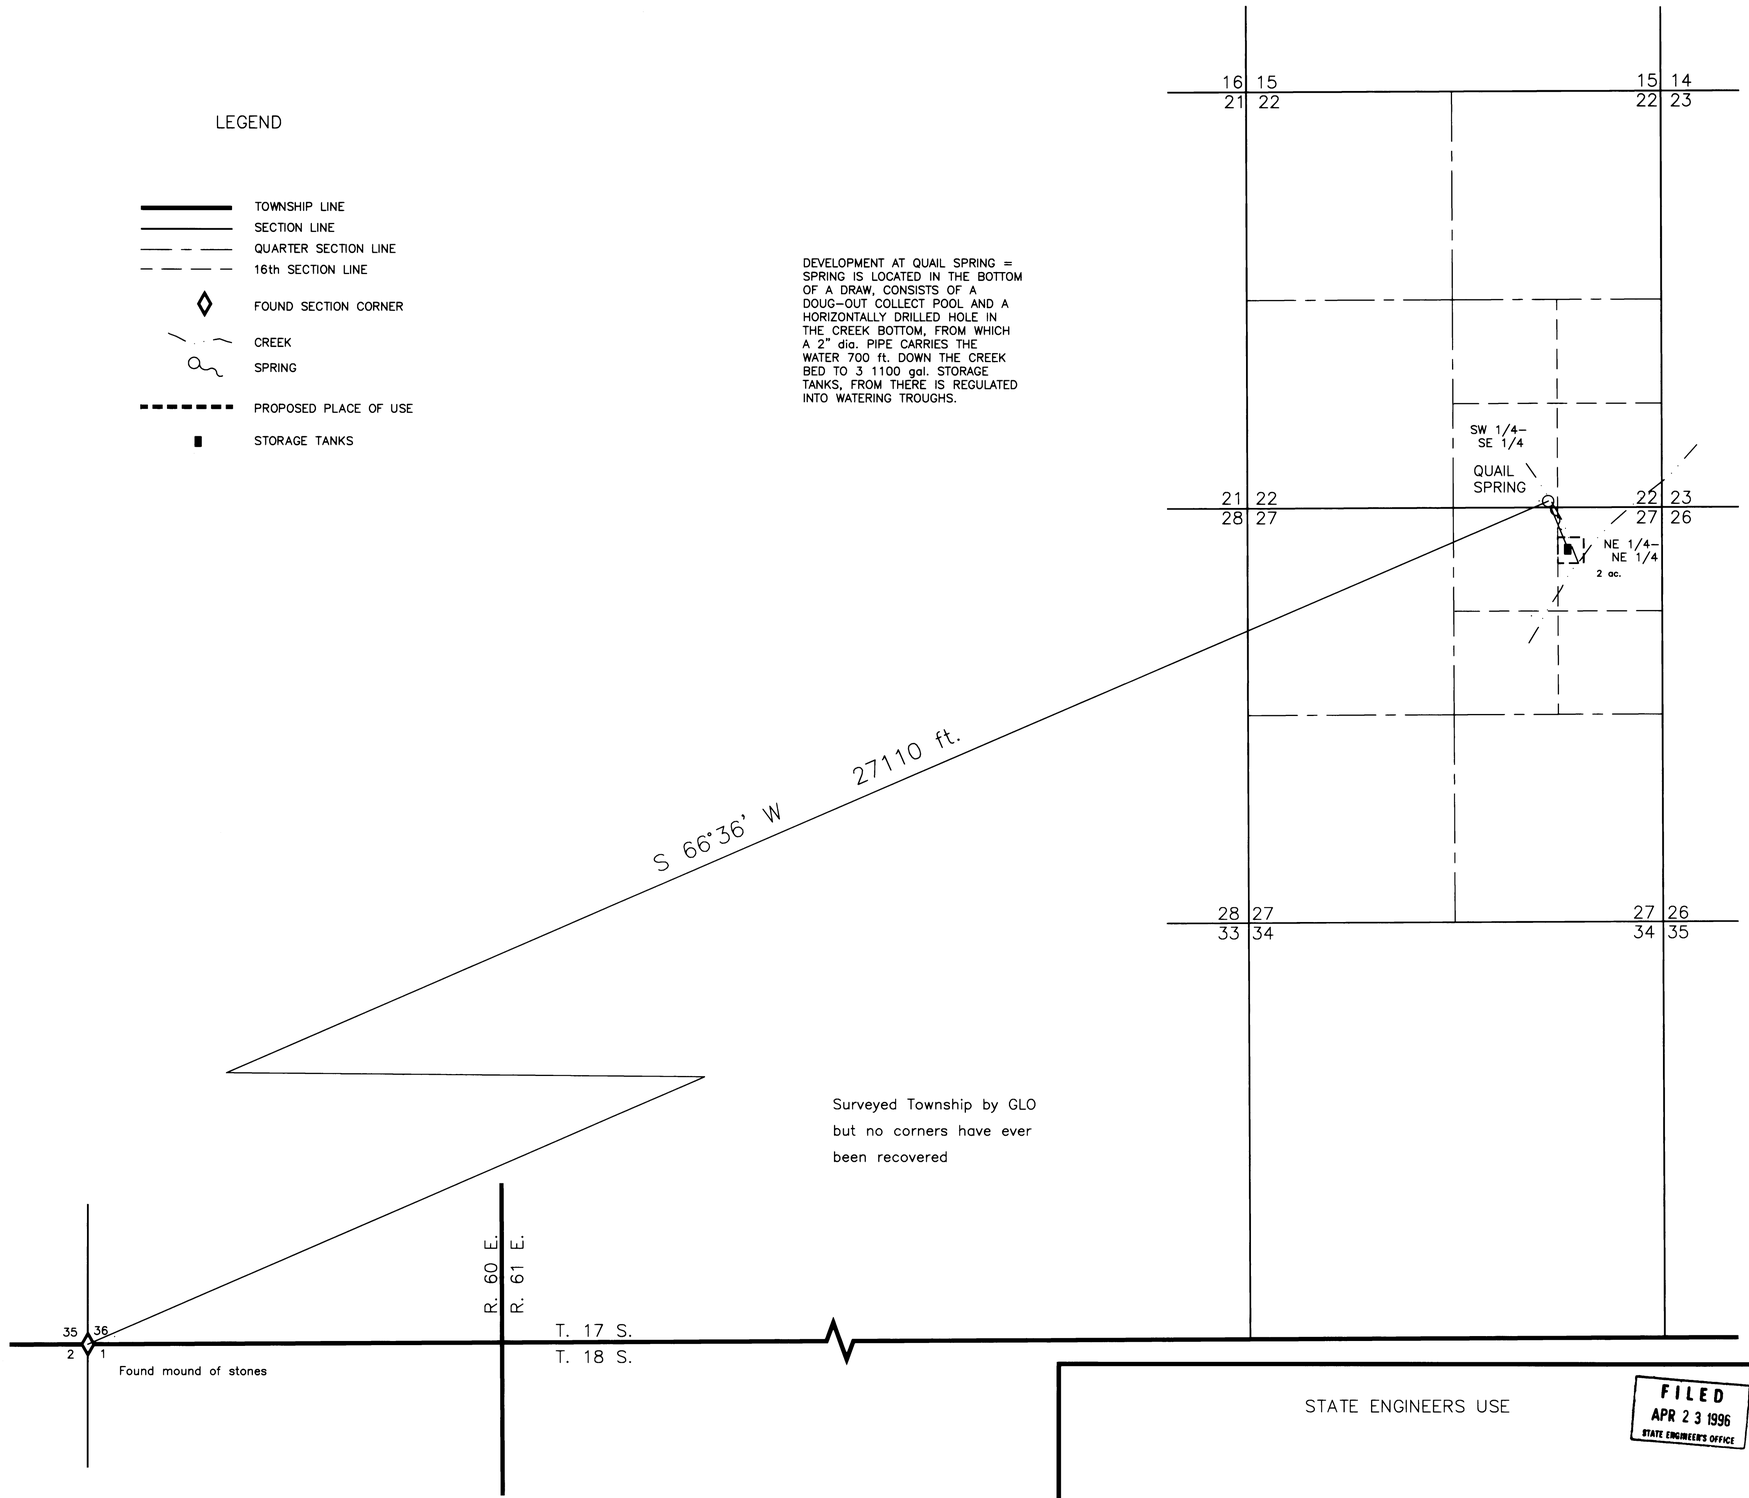


Surveyed Township by GLO but no corners have ever been recovered

STATE OF OREGON
COUNTY OF MULTNOMAH } ss.

I, Michael L. Richey, being first duly sworn, depose and say that this map, consisting of 1 sheet, has been correctly drawn to the designated scale from a survey made by me, on 29th day of February, 1996; that it truly and correctly represents location and extent of the works used to divert water from Quail Spring, in Clark County, Nevada, by the United States of America, Department of the Interior, Fish and Wildlife Service, for Wildlife Purposes. That the proposed point of diversion, approximate location and size of diverting channel or other conduit, place and manner of use, and location an names of all other works or streams which are crossed by, or connected with said works, are fully and correctly designated thereon.

Michael L. Richey
(State Water Right Surveyor) # 860

Subscribed and sworn to before me this 5th day of April 1996.

Bernie Logan
Notary Public in and for Multnomah County, Oregon.
My Commission Expires 6/6/97.

OFFICIAL SEAL
BERNIE LOGAN
NOTARY PUBLIC-OREGON
COMMISSION NO. 026083
COMMISSION EXPIRES JUNE 6, 1997

N

BASIS OF BEARING

TRUE NORTH OBTAINED USING G.P.S.
Precision of Equipment 3–5 meters

0 1000 2000 3000 4000 FEET
1" = 1000 Feet

STATE ENGINEERS USE

FILED
APR 23 1996
STATE ENGINEER'S OFFICE

Map to Accompany Notification of a Federal Reserved Water Right

For: Wildlife Purposes

By: United States of America, Department of the Interior, Fish and Wildlife Service

From: Quail Spring

In: Clark County, Nevada

R 07599