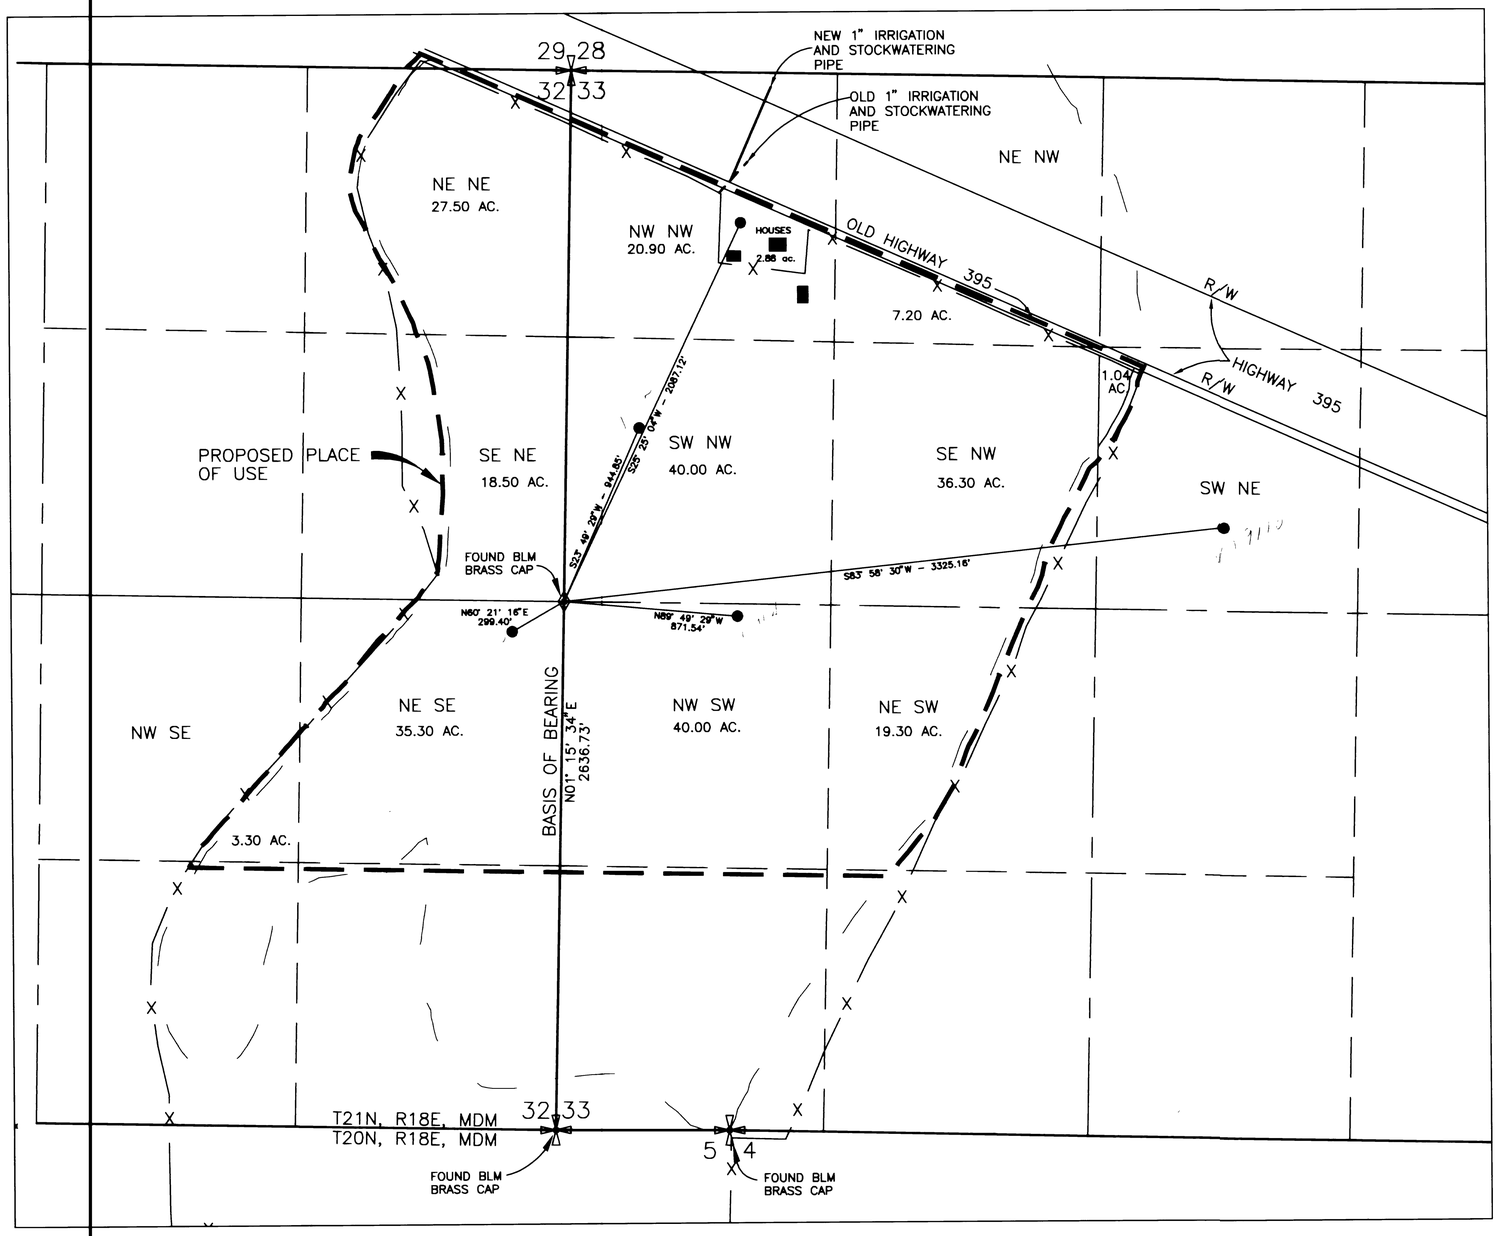


PLACE OF USE
PORTION OF SECTIONS 32 & 33 T21N, R18E, MDM.

STATE OF NEVADA
SS
COUNTY OF WASHOE

I, MICHAEL D. BUSCHELMAN, BEING FIRST DULY SWORN, DEPOSE AND SAY THAT THIS MAP, CONSISTING OF ONE (1) SHEET HAS BEEN CORRECTLY DRAWN TO THE DESIGNATED SCALE FROM FIELD NOTES OF A SURVEY MADE BY ME OR UNDER MY SUPERVISION AND DIRECTION, ON OR BEFORE APRIL 12, 1999; THAT IT TRULY AND CORRECTLY REPRESENTS THE HISTORICAL PLACE OF USE AND THE HISTORICAL POINT OF DIVERSION WITHIN WASHOE COUNTY, NEVADA, FOR IRRIGATION, STOCKWATERING AND DOMESTIC USE BY BETTY CHARLEY TRUSTEE FOR JOSEPHINE L. SWEENEY TRUST FROM UNDERGROUND SOURCES.

Michael D. Buschelman
MICHAEL D. BUSCHELMAN, STATE WATER RIGHTS SURVEYOR NO. 792

PROFESSIONAL LAND SURVEYOR MICHAEL D. BUSCHELMAN No. 7497 STATE OF NEVADA

6-23-99

SUBSCRIBED AND SWORN TO BEFORE ME THIS 23rd DAY OF June, 1999.

Suzan L. Allsopp
NOTARY PUBLIC IN AND FOR WASHOE COUNTY, NEVADA

SUZAN L. ALLSOPP
Notary Public - State of Nevada
Appointment Recorded in County of Washoe
My Appointment Expires Jan 22, 2001
97-0014-2

BASIS OF BEARING

NAD27 – NEVADA STATE PLANE COORDINATE SYSTEM WEST ZONE THE EAST LINE OF THE SE1/4 OF SECTION 32 T21N, R18E, MDM. TAKEN AS N01° 15' 34"E.

N

SCALE 1" = 400'
0 400 800 1200 1600 2000

STATE ENGINEER'S USE 09101 - 09110

FILED
JUL 16 1999
STATE ENGINEER'S OFFICE

MAP TO ACCOMPANY
PROOF OF APPROPRIATION
FOR IRRIGATION,
STOCKWATERING AND DOMESTIC USE
BY
BETTY CHARLEY TRUSTEE FOR
JOSEPHINE L. SWEENEY TRUST
FROM
UNDERGROUND SOURCES
IN
RENO WASHOE COUNTY NEVADA

N:\DWGS\WATER\Charley\CSWELLS.DWG

SUMMIT ENGINEERING CORPORATION
CONSULTING ENGINEERS AND SURVEYORS
5405 MAE ANNE AVE. RENO, NEVADA 89523
(702) 747-8550

7:52 AM • 23-JUN-1999

68497T 67900T 09110 09104 09103 09102 09101