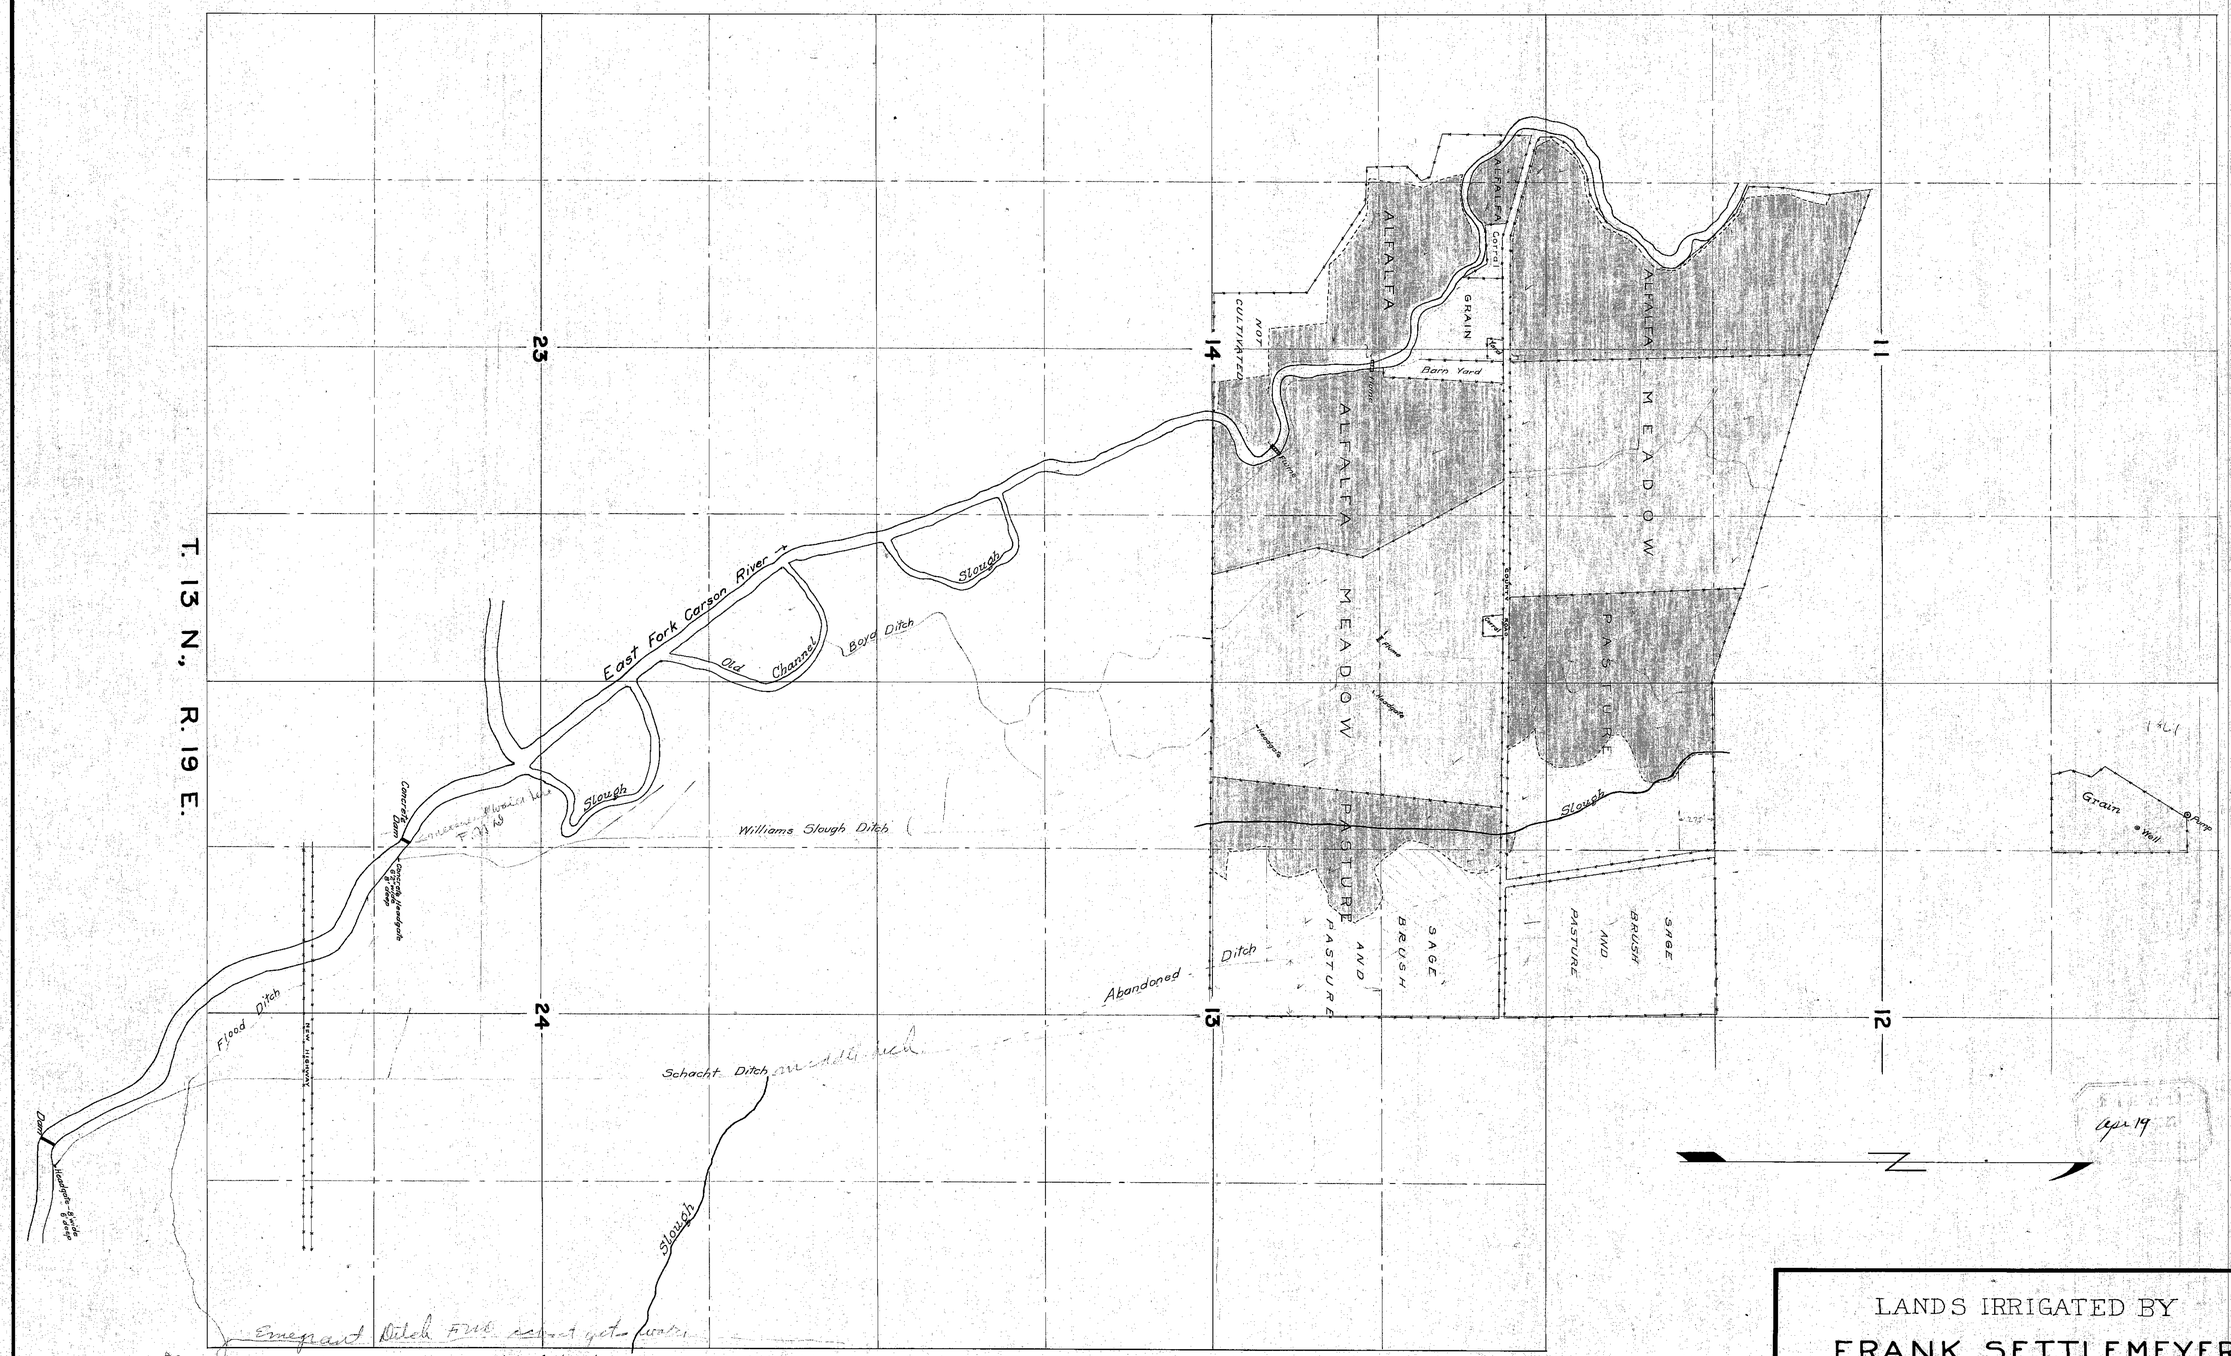

State of Nevada
County of Douglas } ss.

I, Archie Millar, being first duly sworn, depose and say that the above map is a true and accurate plat of the lands irrigated by Frank Settlemeyer, as taken from the field notes of a survey made by me, and completed on the 15 day of May, 1920; that the map truly represents the irrigated lands of said Frank Settlemeyer.

Archie Millar
Surveyor.

Subscribed and sworn to before me this 14 day of ~~April~~ April, 1921

Geo. A. Montrose, Notary Public in and for Douglas Co., Nevada.

LANDS IRRIGATED BY

FRANK SETTLEMEYER

FROM THE

EAST FORK CARSON RIVER

PROOF OF APPROPRIATION NO.....

SCALE: 1" = 600'

091 & 092

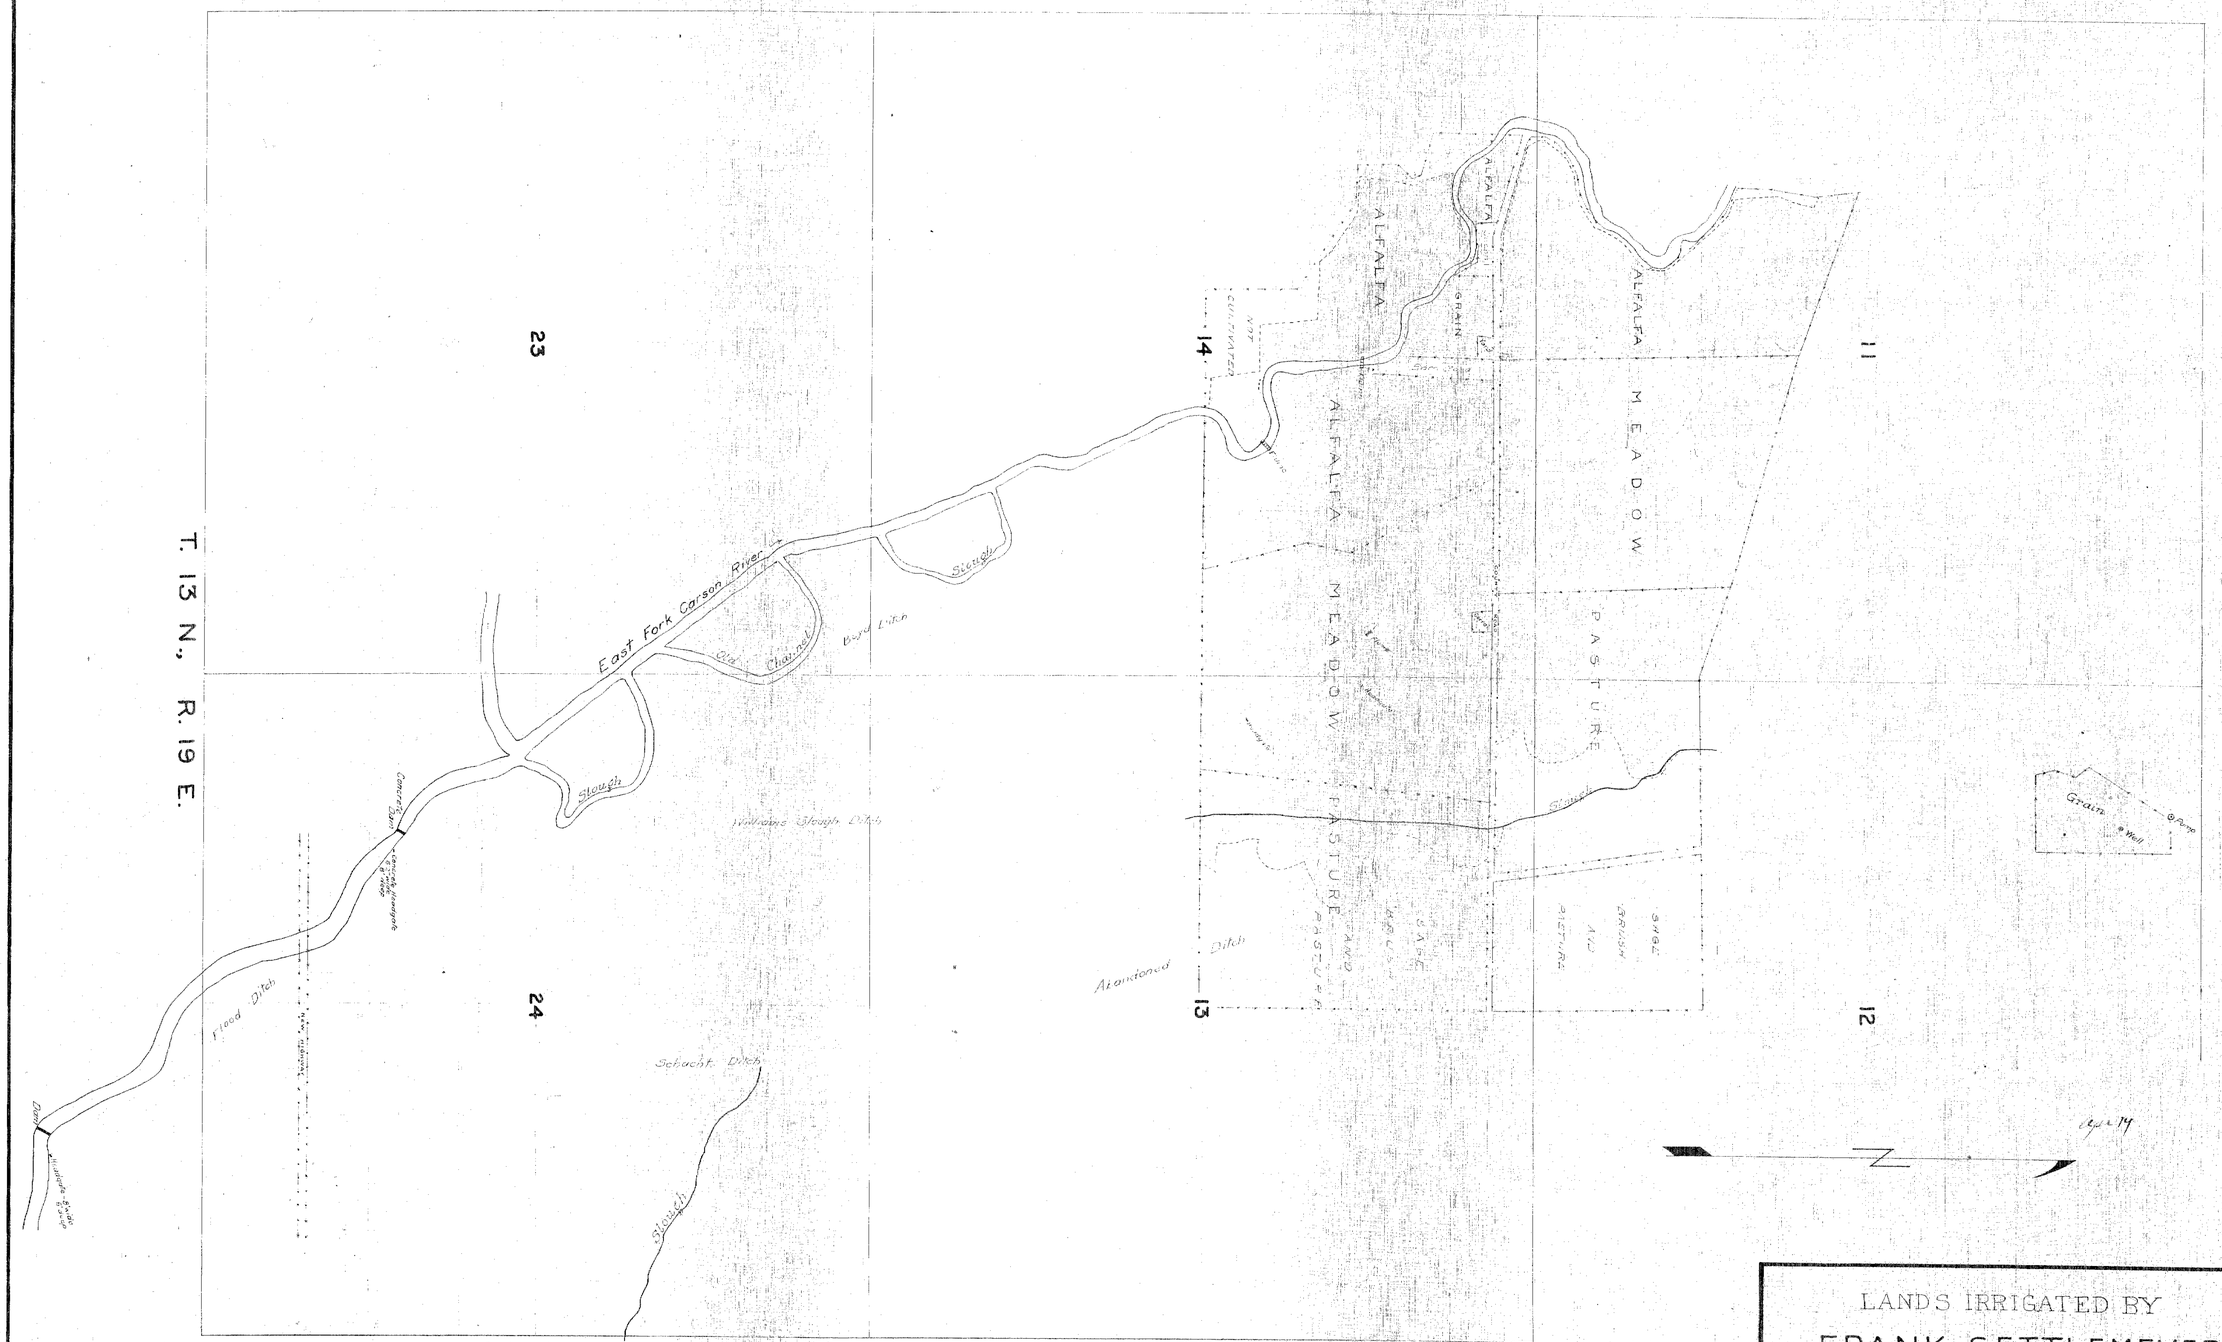

State of Nevada
County of Douglas } ss.

I, Archie Miller, being first duly sworn, depose and say that the above map is a true and correct plat of the lands irrigated by Frank Settlemeyer, as taken from the field notes of a survey made by me, and completed on the 15 day of May, 1910; that the map truly represents the irrigated lands of said Frank Settlemeyer.

Archie Miller

Subscribed and sworn to before me this 14 day of March 1911

Geo. D. Horton, Notary Public in and for Douglas Co. Nevada

LANDS IRRIGATED BY
FRANK SETTLEMEYER
FROM THE
EAST FORK CARSON RIVER

PROOF OF APPROPRIATION NO.....

SCALE: 1" = 600'

091 & 092