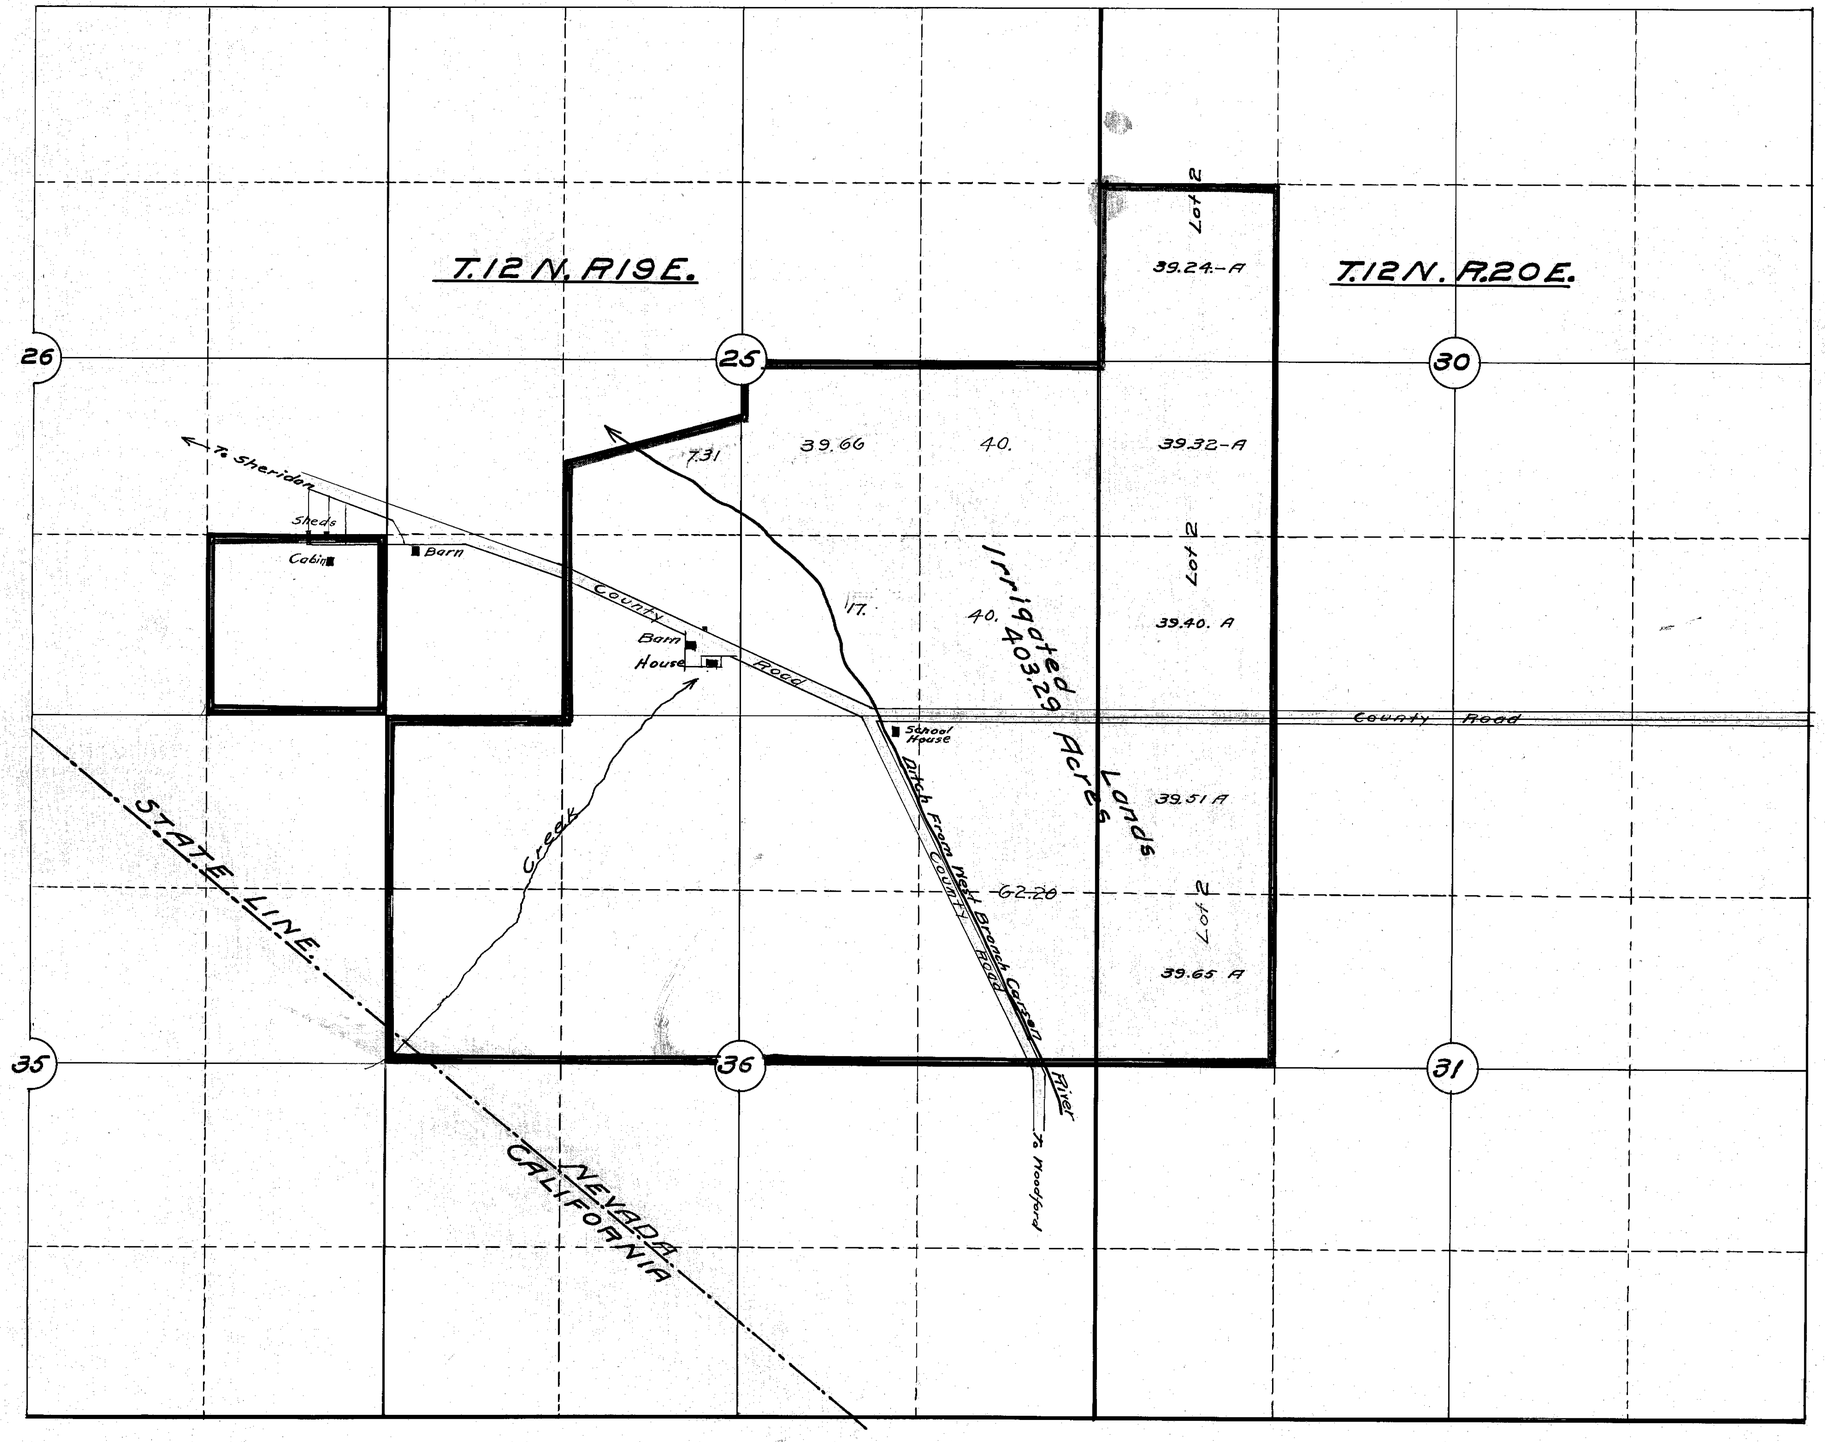

Property of Charles W. Mapes
Douglass, Co
Nevada.

STATE of NEVADA }
COUNTY of WASHOE } ss

I T K Stewart, being first duly sworn, deposes and say that the above map is a true and accurate plat of the Lands irrigated by Charles W. Mapes. under the ditch taken from the Carson River, as taken from the field notes of a Survey Completed on the 19th day of July 1920

T K Stewart

Subscribed and sworn to before me this 21st day of July 1920

C H Scott
Notary Public in and for Washoe County, Nev.

July 27, 1920

7-27-20

Acreage Irrigated
Under System

Subdivision	Sec.	T	R	Acres
SW¼ of NW¼	30	12	20	39.24
NW¼ of SW¼	30	12	20	39.32
SW¼ of SW¼	30	12	20	39.40
NW¼ of NW¼	31	12	20	39.51
SW¼ of NW¼	31	12	20	39.65
NE¼	36	12	19	62.20
E½ of SE¼	25	12	19	20.06
SW¼ SE¼	25	12	19	17.06
NW¼ SE¼	25	12	19	39.66
NE¼ SW¼	25	12	19	7.31
Total				403.29

0171

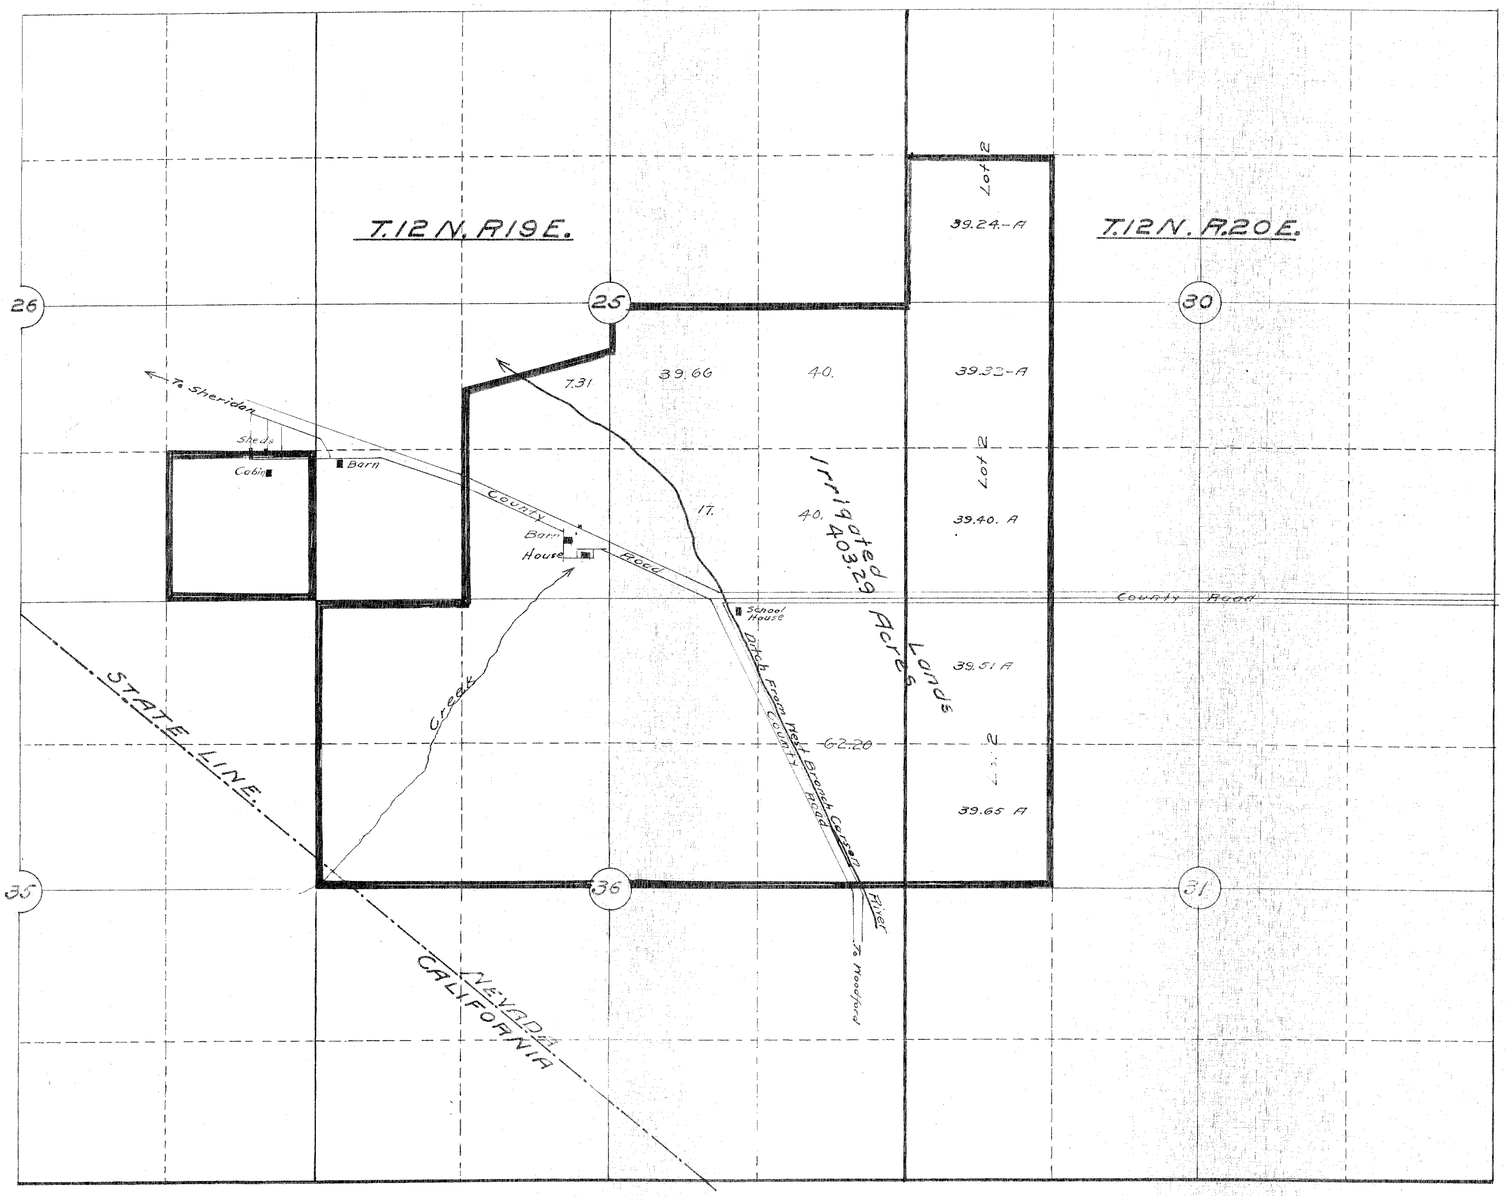

Property of Charles W. Mapes
Douglass, Co
Nevada.

STATE of NEVADA }
COUNTY of WASHOE } SS

I T K Stewart, being first duly sworn, deposes and say that the above map is a true and accurate plot of the Lands irrigated by Charles W. Mapes. under the ditch taken from the Carson River, as taken from the field notes of a Survey Completed on the 19th day of July 1920

T K Stewart

Subscribed and sworn to before me this 21st day of July 1920

C H [illegible]
Notary Public in and for Washoe County, Nev.

Jan. 27, 1920

1-27-20

Acreage Irrigated Under System				
Subdivision	Sec.	T	R	Acres
SW¼ of NW¼	30	12	20	39.24
NW¼ of SW¼	30	12	20	39.32
SW¼ of SW¼	30	12	20	39.40
NW¼ of NW¼	31	12	20	39.51
SW¼ of NW¼	31	12	20	39.65
NE¼	36	12	19	62.20
E½ of SE¼	25	12	19	80.00
SW¼ SE¼	25	12	19	17.00
NW¼ SE¼	25	12	19	39.66
NE¼ SW¼	25	12	19	7.31
Total				403.29

0171