4

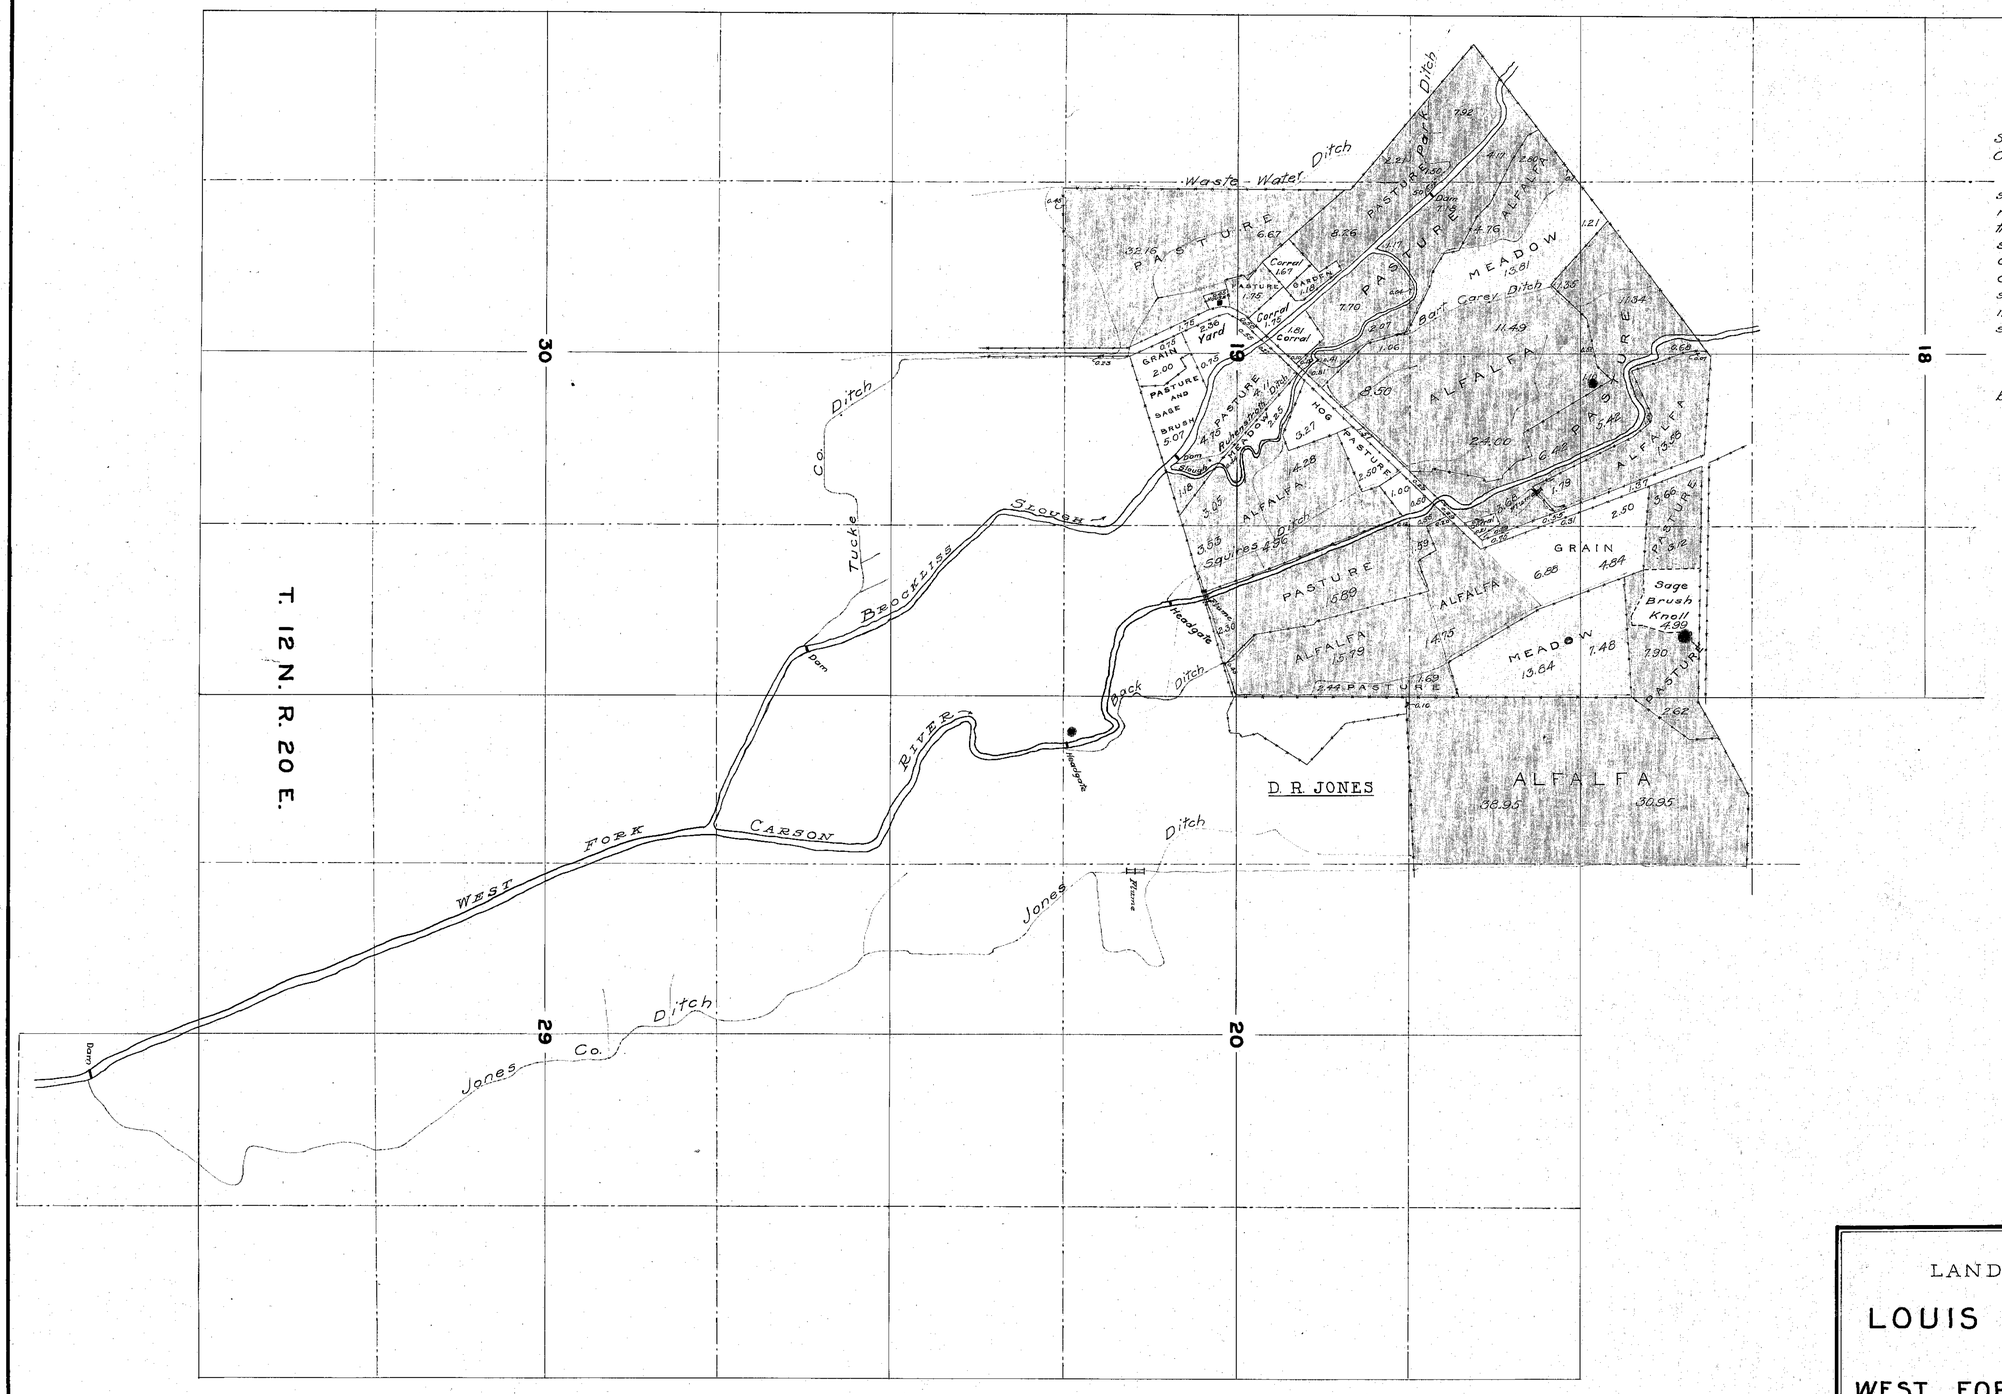

State of Nevada }
County of Ormsby } s.s.

I, Archie Millar, being first duly sworn depose and say that the above map is a true and accurate plat of the lands irrigated by Louis Ruhenstroth, as taken from the field notes of a survey made by me and completed on June 6, 1920, said survey having been made at the instance of the owner, Louis Ruhenstroth.

J. Archie Millar
Surveyor.

Subscribed and sworn to before me this 18th day of June, 1920.

J. Cardinal
Notary Pubic in and for Douglas County, Nevada

6/23/20

LAND IRRIGATED BY

LOUIS RUHENSTROTH

FROM THE

WEST FORK CARSON RIVER

AND

BROCKLISS SLOUGH

Scale: 1" = 600'

(0157-0158-0189)

0157-0158-0189

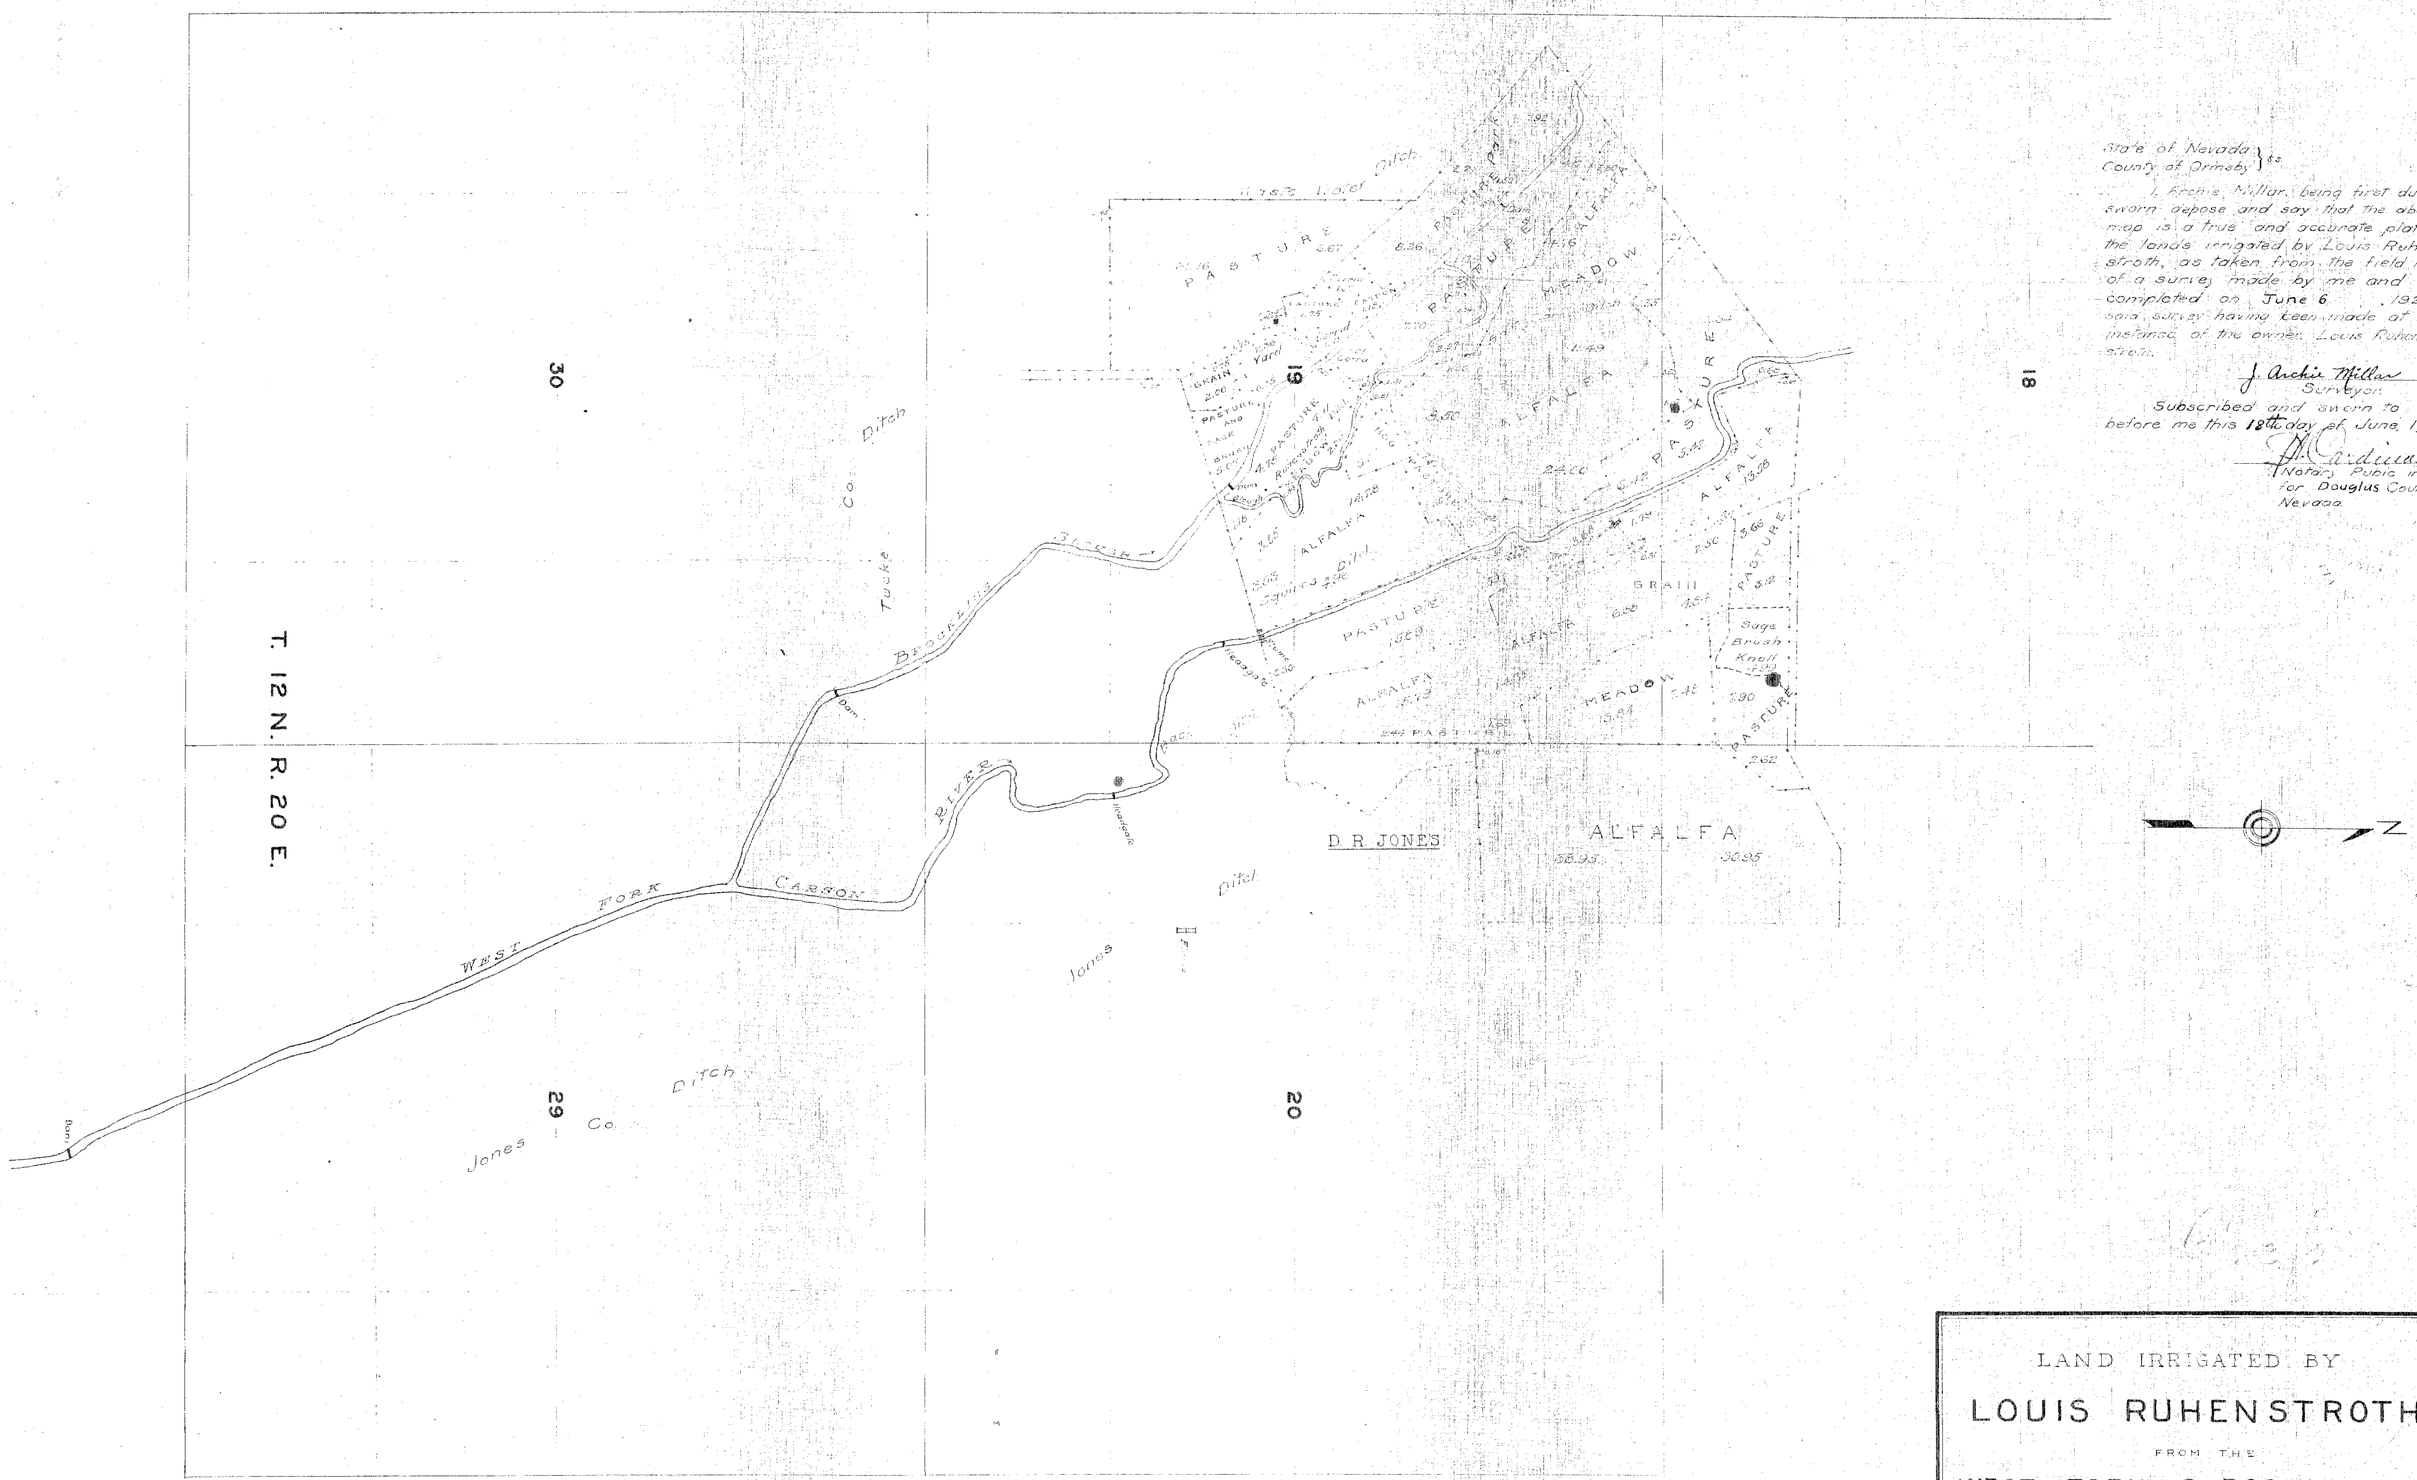

State of Nevada } ss.
County of Ormsby }

I, Archie Millar, being first duly sworn depose and say that the above map is a true and accurate plat of the lands irrigated by Louis Ruhenstroth, as taken from the field notes of a survey made by me and completed on June 6, 1920, said survey having been made at the instance of the owner, Louis Ruhenstroth.

J. Archie Millar
Surveyor.

Subscribed and sworn to before me this 18th day of June, 1920.

H. Cardinal
Notary Public in and for Douglas County, Nevada.

LAND IRRIGATED BY

LOUIS RUHENSTROTH

FROM THE

WEST FORK CARSON RIVER

AND

BROCKLISS SLOUGH

Scale: 1" = 600'

0157 0158