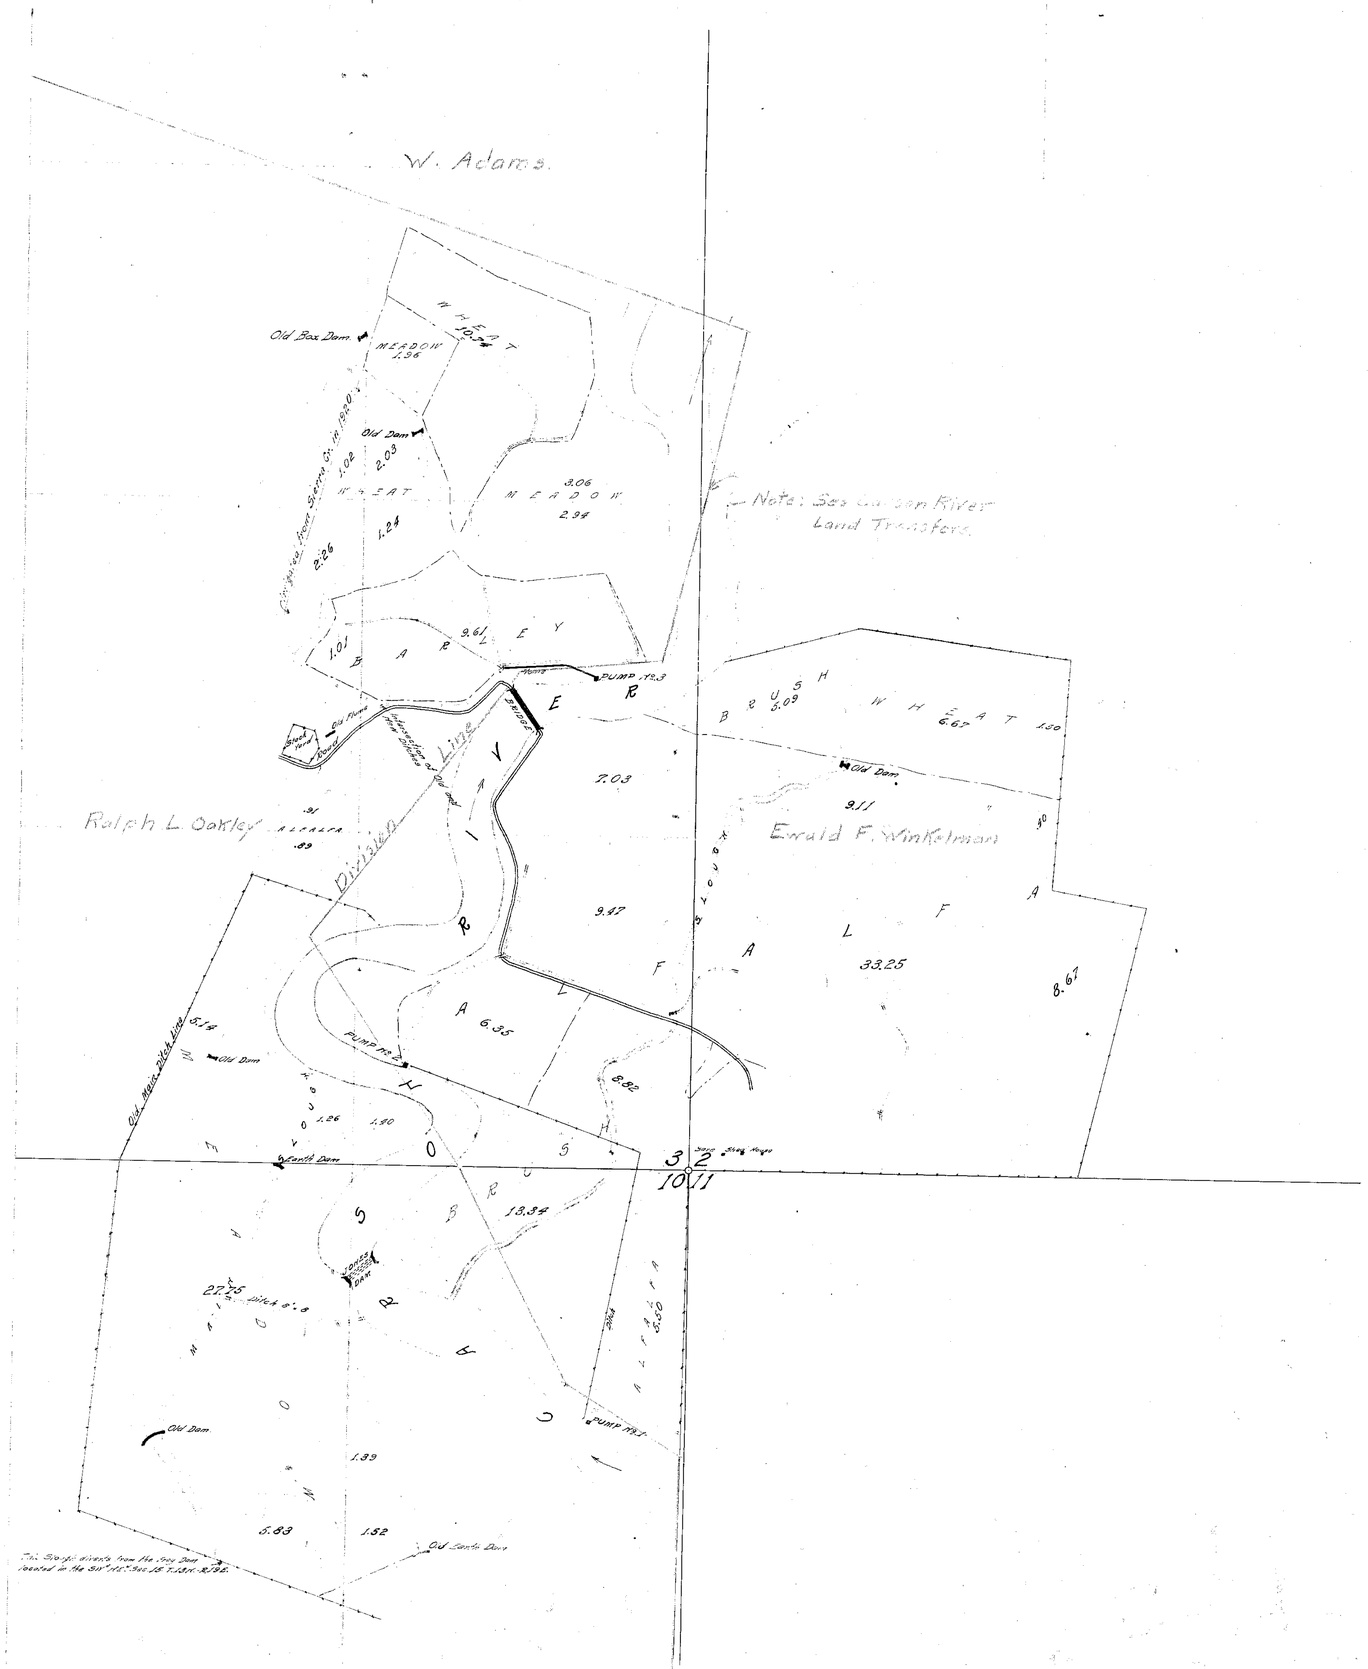

Section	Subdivision	Township	Range	Cultivated acerage	Description of culture	Date of first culture
2	NE¼SW¼	13	19	1.50	Wheat	
"	"	"	"	.40	Alfalfa	
"	NW¼SW¼	"	"	6.67	Wheat	
"	"	"	"	9.11	Alfalfa	
"	"	"	"	5.09	Brush	
"	SW¼SW¼	"	"	33.25	Alfalfa	
"	SE¼SW¼	"	"	8.67	"	
3	SE¼NE¼	"	"	12.77	Wheat	
"	"	"	"	5.02	Meadow	
"	SW¼NE¼	"	"	1.02	Wheat	
"	NW¼SE¼	"	"	2.26	"	
"	"	"	"	1.01	Barley	
"	"	"	"	.91	Alfalfa	
"	NE¼SE¼	"	"	1.24	Wheat	
"	"	"	"	9.61	Barley	
"	"	"	"	7.03	Alfalfa	
"	"	"	"	2.94	Meadow	
"	SE¼SE¼	"	"	15.82	Alfalfa	
"	"	"	"	1.40	Meadow	
"	"	"	"	8.82	Brush	
"	SW¼SE¼	"	"	.89	Alfalfa	
"	"	"	"	6.40	Meadow	
10	NE¼NE¼	"	"	5.50	Alfalfa	
"	"	"	"	1.39	Meadow	
"	"	"	"	13.34	Brush	
"	NW¼NE¼	"	"	27.75	Meadow	
"	SW¼NE¼	"	"	5.83	"	
"	SE¼NE¼	"	"	1.52	"	

STATE OF NEVADA
COUNTY OF ORMSBY.

I, C.C. Taylor, being first duly sworn, depose and say that this map is a true and accurate plat of the lands irrigated by Diedrich Winkelman from the Carson River, as taken from the field notes of a survey made by me, completed on the May 20, 1920.

That the map and survey were made at the instance of Diedrich Winkelman the owner of said lands, and that it truly represents the lands irrigated by the said Diedrich Winkelman from the Carson River.

C. C. Taylor Surveyor.

Subscribed and sworn to before me
this 10th day of June 1920.

Mabel R. Stewart
Notary Public in and for Ormsby County Nevada
Commission expires Jan. 18, 1921.

MAP

of

DIEDRICH WINKELMANN RANCH

CARSON VALLEY DOUGLAS COUNTY NEVADA.

Surveyed and Mapped by C.C. Taylor

Scale 1" = 300'