Section	Subdivision	Township	Range	Cultivated Acreage	Description of Culture	Date of First Culture
17	SW¼ SE¼	43 N.	18 E	12 A	Cleared Meadow	-
20	W½ of NE¼	43 N.	18 E	30 A	Cleared Meadow	-
20	NW¼ SE¼	43 N.	18 E	20 A	Cleared Partly Plowed Meadow	-
						-

Unsurveyed

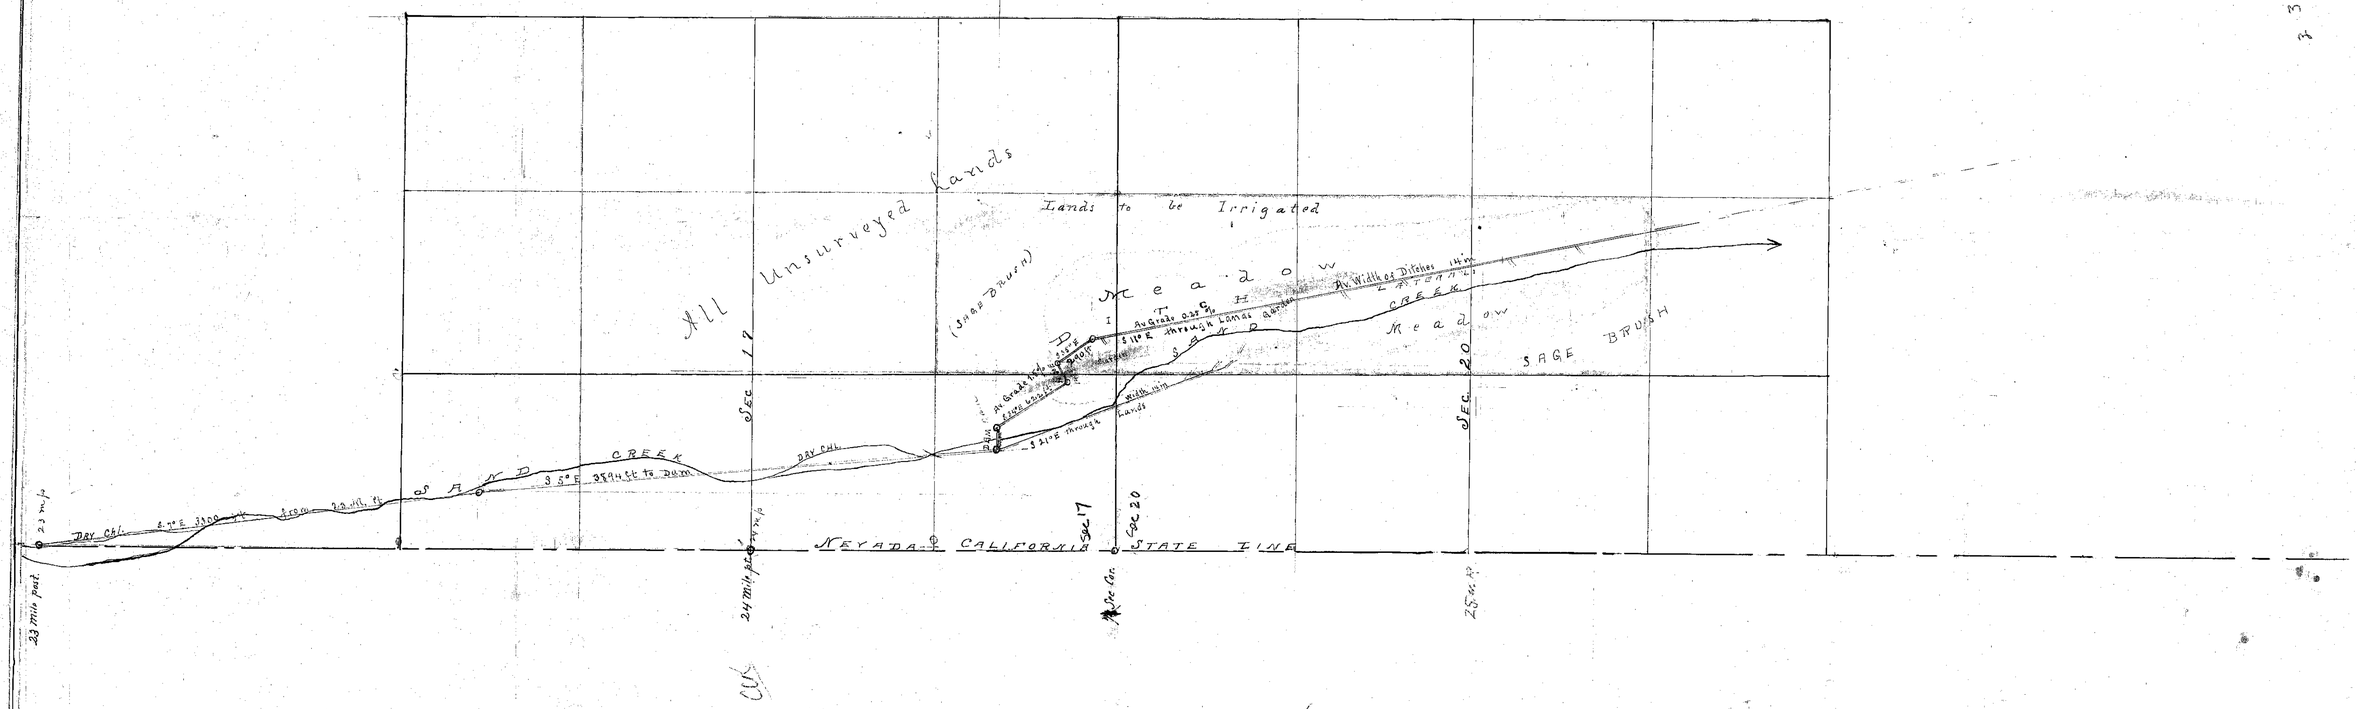

State of Nevada }
County of Washoe } ss

I, F. J. Hallock, being first duly sworn deposes and say that the above map is a true and accurate plat of the lands irrigated by Melvern W. Jones, as taken from the field notes of a survey made by me completed on the 12th day of June 1912.

That the map and survey were made at the instance of Melvern W. Jones, owner of said lands, and that it truly represents the irrigated lands of said Melvern W. Jones.

F. J. Hallock Surveyor

Subscribed and sworn to before me this 13th day of June, 1912.
John Jay Satory Justice of the Peace.

FILED
JUN 21 1912
STATE ENGINEER'S OFFICE

NAME OF OWNER
MELVERN W. JONES
Name of Stream
SAND CREEK

0724

PERMIT NO-0724

TOWNSHIP 43 NORTH RANGE 18 EAST

UNSURVEYED

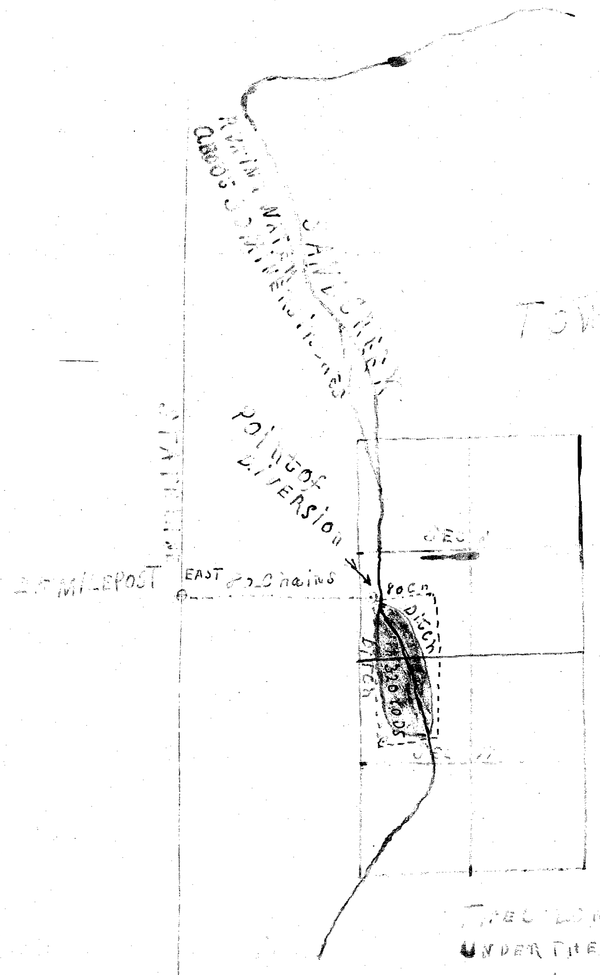

THE LOCK IS THE LAND
UNDER THE DITCHES
CONSISTS OF ABOUT 80 ACRES
OF MEADOW AND GRAINLAND

STATE OF NEVADA } SS
COUNTY OF WASHOE }

BEFORE FIRST PULS SWORN, DEPOSES AND SAYS
THAT THE ABOVE MAP IS A TRUE AND ACCURATE PLAN OF THE LANDS
TO BE WATERED BY THE PROPOSED ACCESS OF SAND CREEK
MADE BY THE SAME AS SHOWN ON 10th DAY OF January 1912

SUBSCRIBED AND SWORN TO BEFORE ME [illegible]
THIS 12th DAY OF Jan 1912
F. B. Hallock
Ind. Commr.

Place this map in files but it is not for final filing
See letter 0724 - 2-10-12 -
Wink.

→ Only placed in file

0724