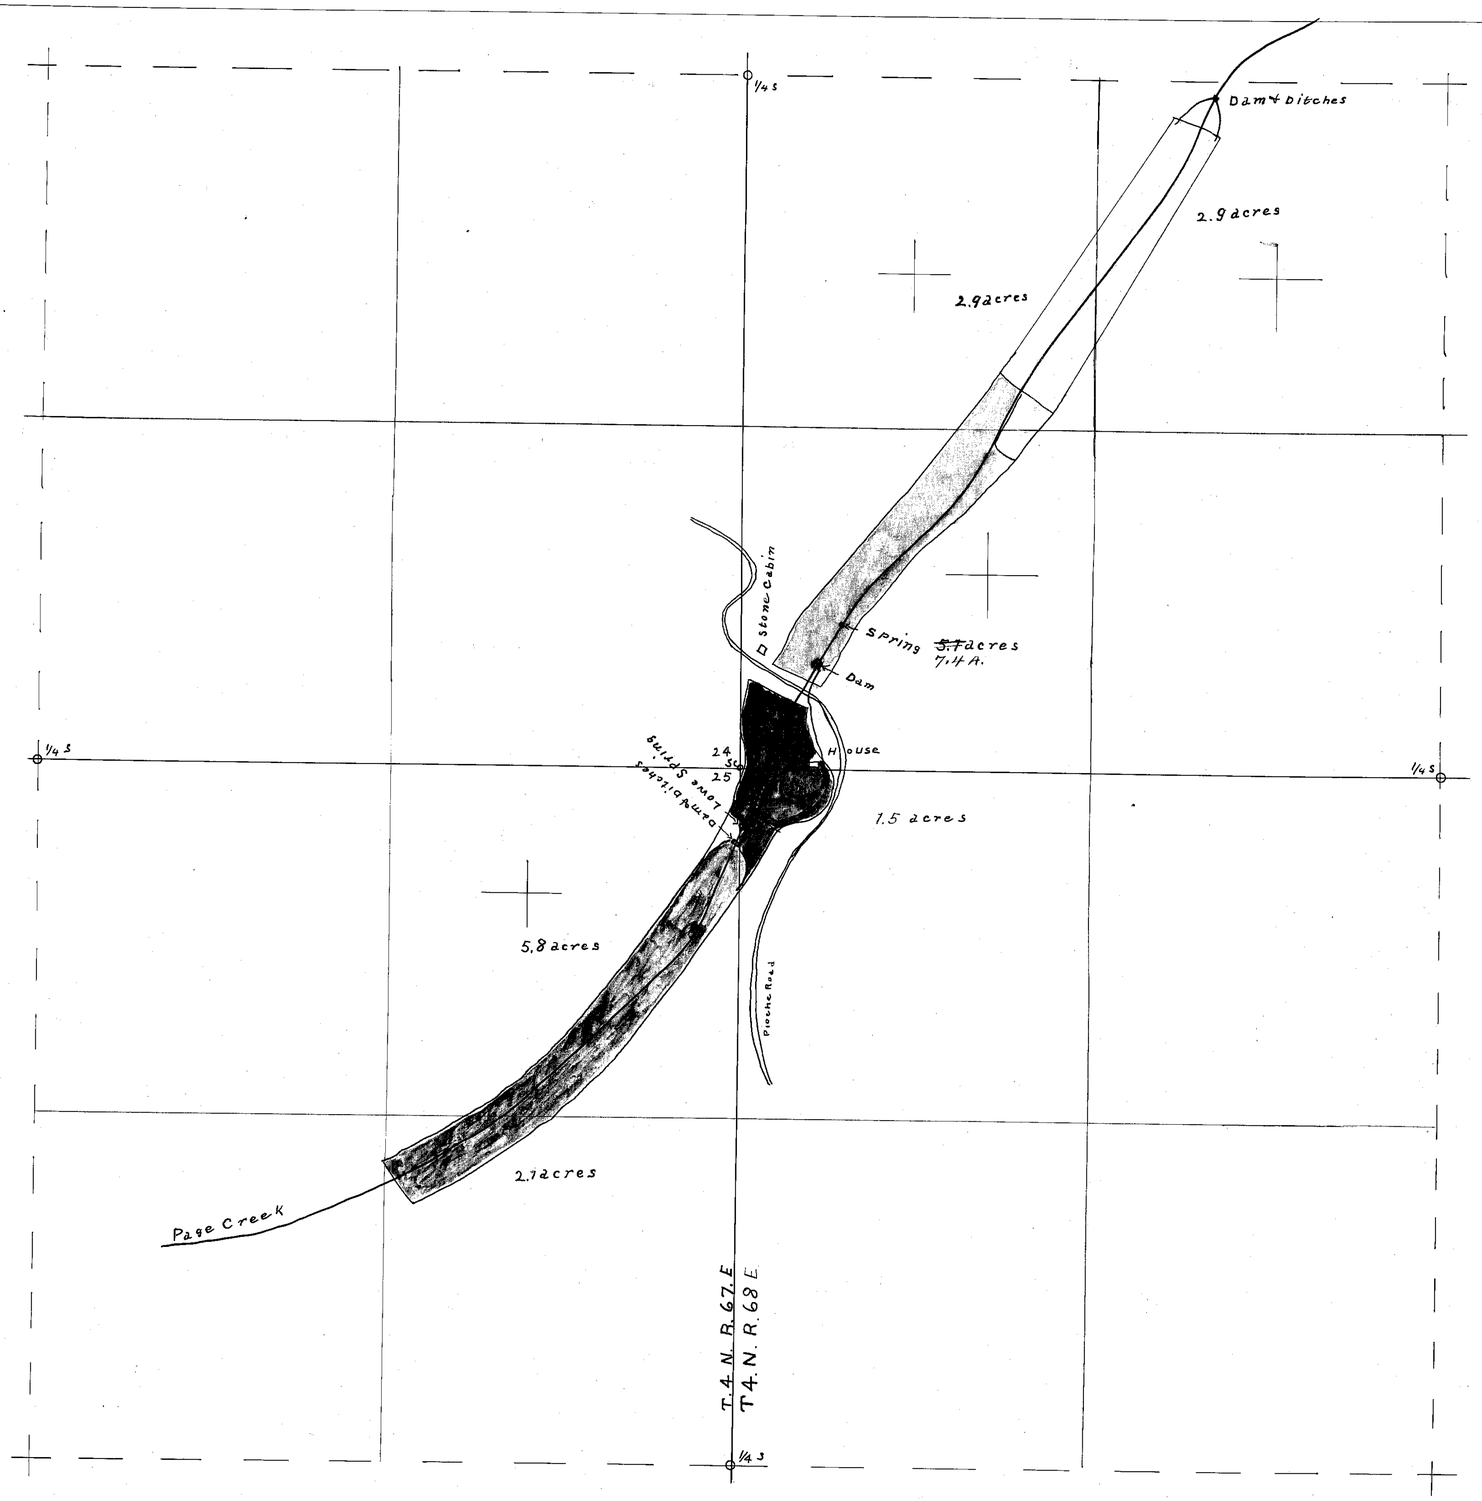

Section	Sub-division	Township	Range	Cultivated Acreage	Description of culture	Date of first culture
19	NE¼ SW¼	4 N	68 E	2.9	Grain	
19	NW¼ SW¼	4 N	68 E	2.9	Grain Alfalfa	
19	SW¼ SW¼	4 N	68 E	~~5.1~~ 7.4	Alfalfa Garden	
30	NW¼ NW¼	4 N	68 E	1.5	Garden	
25	NE¼ NE¼	4 N	67 E	5.8	Alfalfa	
25	SE¼ NE¼	4 N	67 E	2.1	Alfalfa	

22.6

Grain Land
Garden Land
Alfalfa
Represents the Homestead Entry of H.I. Olinghouse
Scale 300 feet to 1 inch

Plat of the Homestead and irrigation Project of H.I. Olinghouse at PAGE BASIN

State of Nevada }
County of Lincoln } S.S.

Frank Walker, being first duly sworn, deposes and says that the above map is a true and accurate plat of the lands irrigated by H.I. Olinghouse, as taken from the field notes of a survey made by me completed on th 20th day of June 1913.

That the map and survey were made at the instance of H.I. Olinghouse, owner of said lands, and that it truly represents the irrigated lands of said H.I. Olinghouse.

Frank Walker surveyor.

Subscribed and sworn to before me this 24 day of June 1913.

C. H. Garrison
Notary Public in and for Lincoln County Nevada

0733