Section	Sub-division	Township	Range	Cultivated acreage	Description of Culture	
30 & 31.	Un-surveyed	5. North	57. East.	12 27/100	Alfalfa.	
31	" "	5. North	57. East.	9 85/100	Grain.	
31	" "	5. North	57. East.	8 72/100	Meadow.	
				31 54		

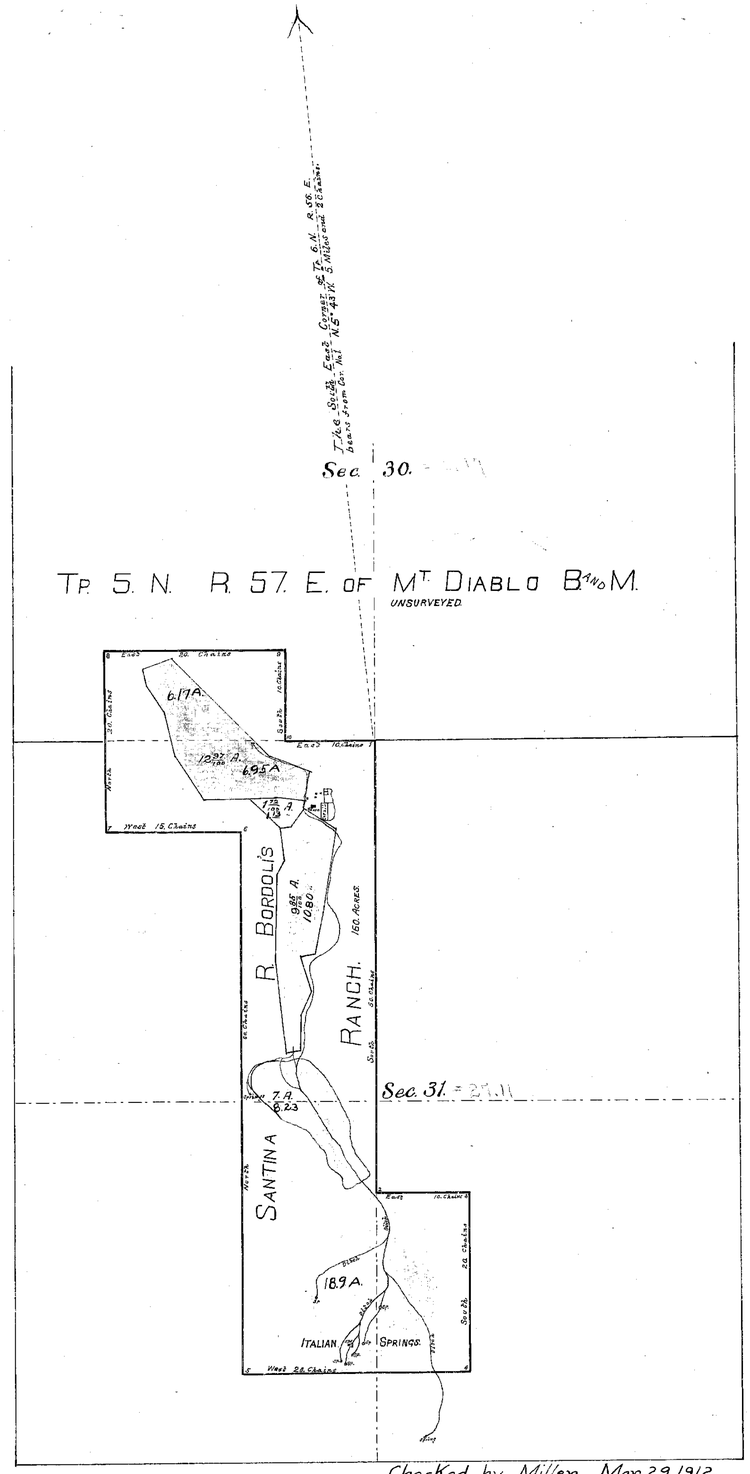

Checked by Miller Mar 29, 1912.

STATE OF NEVADA }
County of White Pine } SS.

John W. Evans, being first duly sworn, deposes and says that the above map is a true and accurate plat of the LANDS irrigated by Mrs. Santina R. Bordoli, as taken from the field notes of a survey made by me on the 28th day of February 1912.

That the map and survey were made at the instance of Mrs. Bordoli owner of said lands, and that it truly represents the irrigated lands of said Mrs. Santina R. Bordoli. John W. Evans. Surveyor

Subscribed and sworn to before me,
this 12th day of March 1912.

R. A. Dean
Notary Public, in and for White Pine County,
NEVADA.

FILED
MAR 27 1912
STATE ENGINEER

MAP OF
ITALIAN SPRINGS AND LAND'S OWNED BY
SANTINA R. BORDOLI.
NYE COUNTY, NEVADA.
Scale 600 Ft. to one Inch.

0736