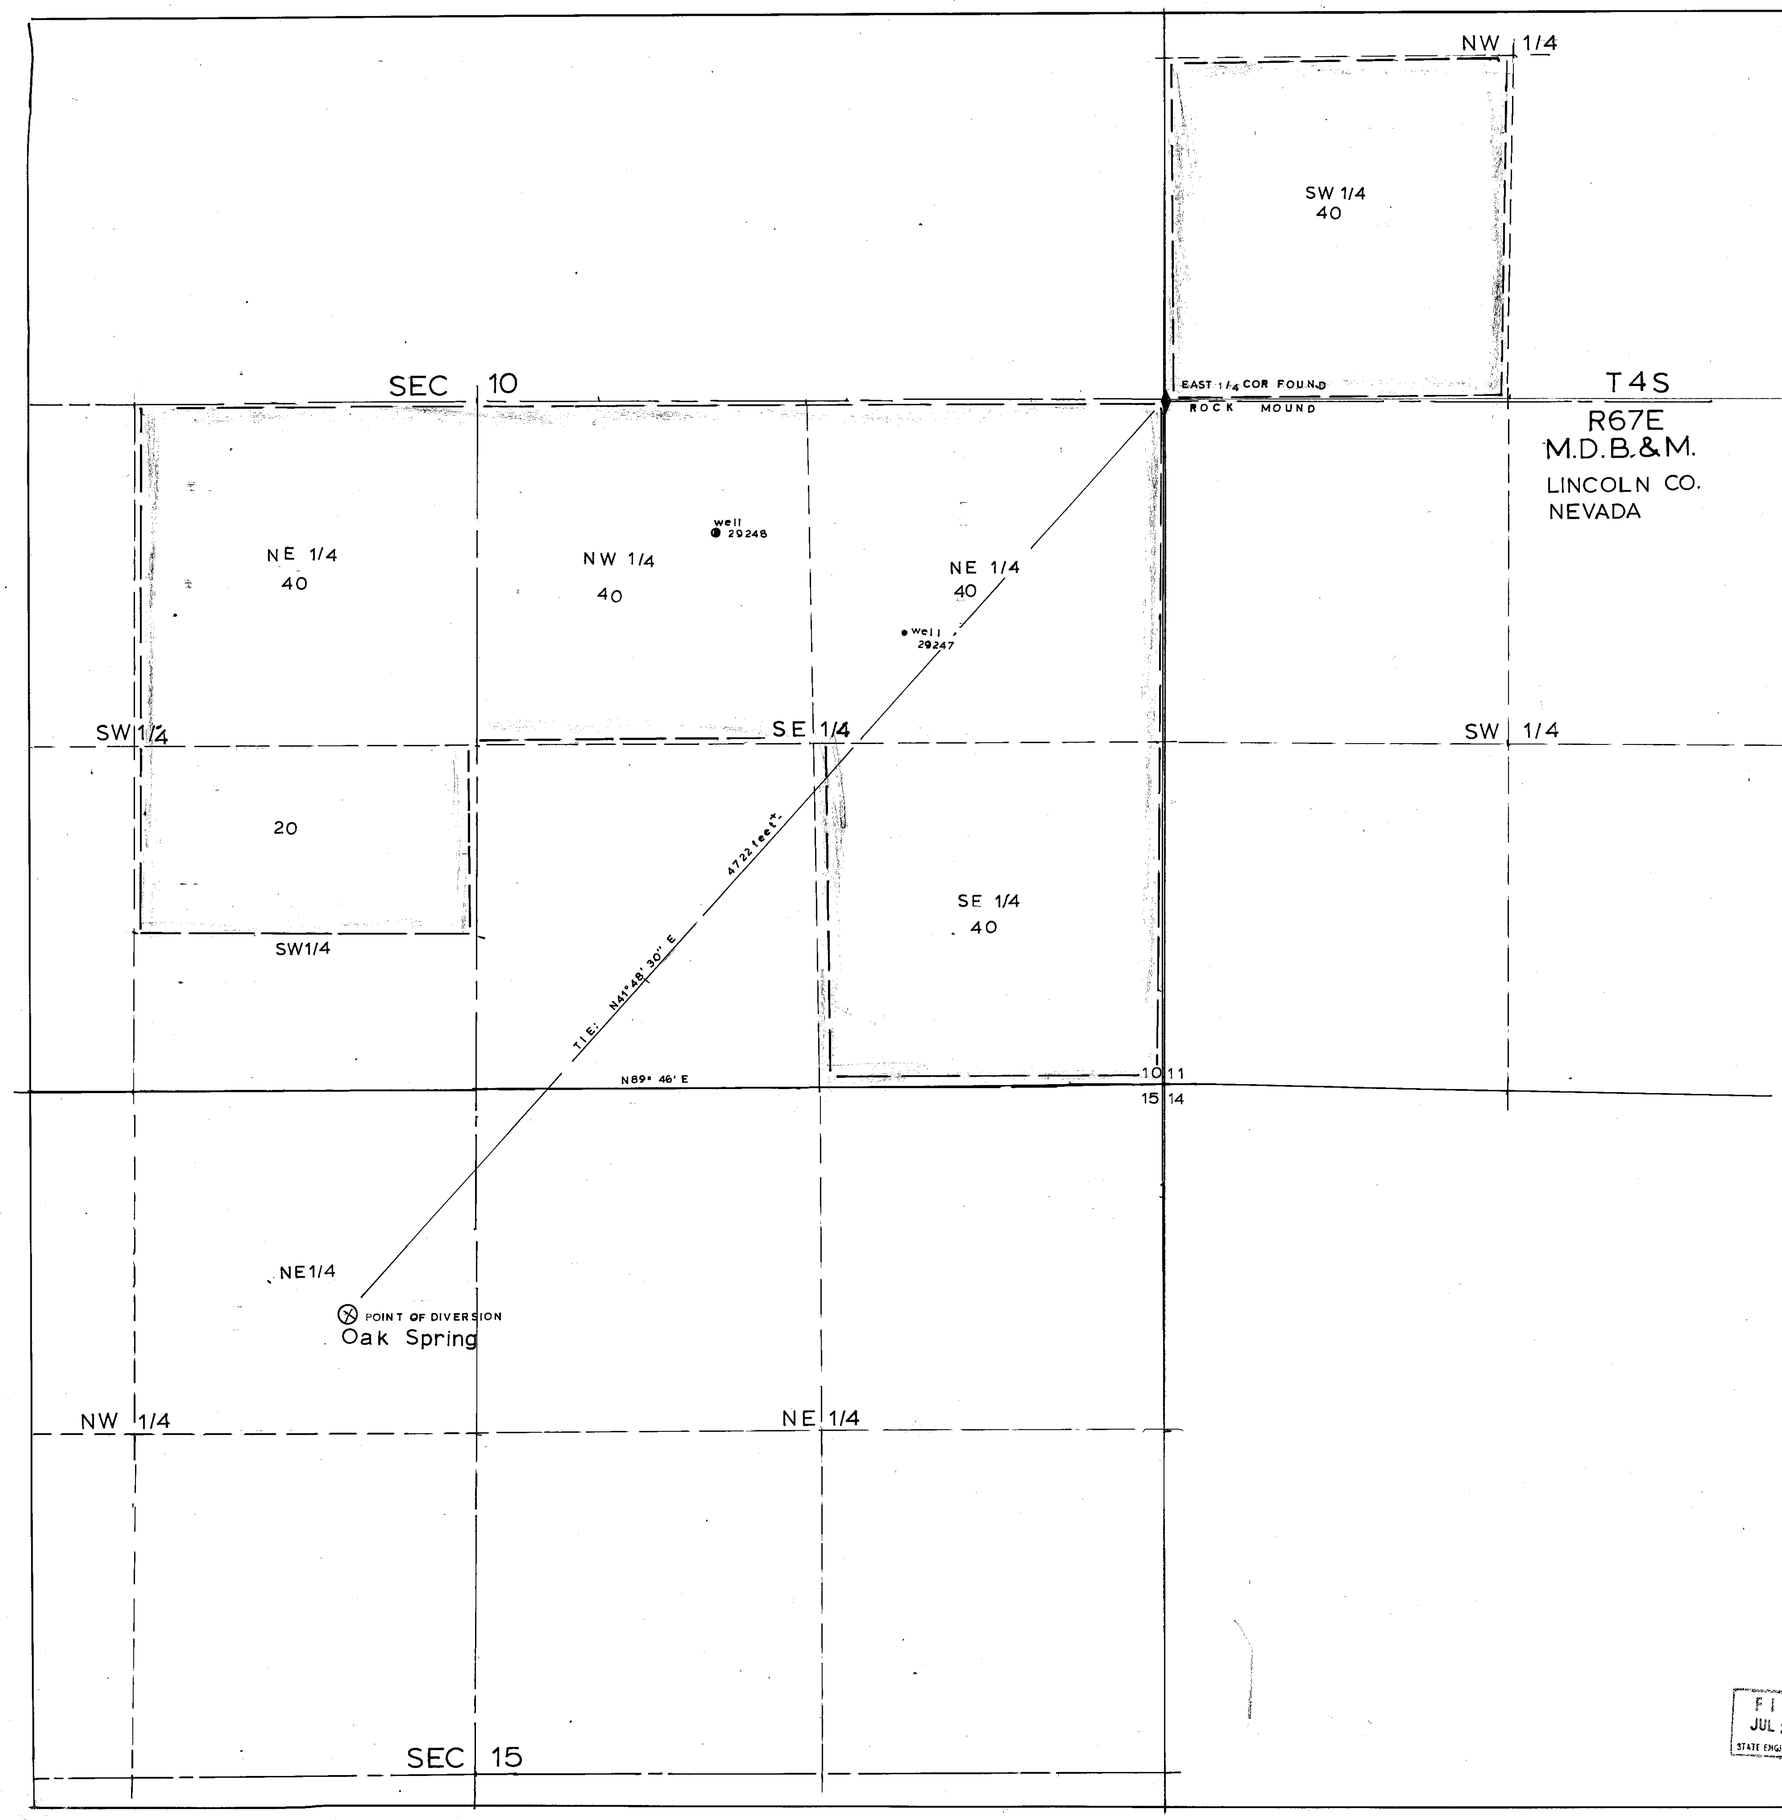

SURVEYOR'S STATEMENT

I, PHILIP C. HULSE, BEING FIRST DULY SWORN DEPOSE AND SAY THAT THIS MAP CONSISTING OF ONE SHEET, HAS BEEN CORRECTLY DRAWN TO THE DESIGNATED SCALE FROM FIELD NOTES OF A SURVEY MADE BY ME ON APRIL 24 1992, THAT IT TRULY AND CORRECTLY REPRESENTS THE LOCATION AND EXTENT OF THE WORKS USE TO DIVERT WATER FROM OAK SPRING IN LINCOLN COUNTY, NEVADA BY ROGER J. DIELEMAN

PLACE OF USE IS SHOWN BY HEAVY DASHED LINES

Philip C Hulse
STATE WATER RIGHT SURVEYOR

ACKNOWLEDGEMENT

SUBSCRIBED AND SWORN TO BEFORE ME THIS 27 DAY OF APRIL, 1992

Judie L. Highmiller
NOTARY PUBLIC

NOTARY PUBLIC STATE OF NEVADA County of Clark JUDIE L. HIGHMILLER My Appointment Expires April 4th, 1993

N

BASIS OF BEARING
SOUTH LINE SECTION 10
N89°46' E
TOWNSHIP PLAT

1" = 300 feet
0 300 600 900 1200

FILED
JUL 28 1992
STATE ENGINEER'S OFFICE

MAP TO ACCOMPANY APPLICATION TO APPROPRIATE WATER

FROM OAK SPRING
BY ROGER J. DIELEMAN

PHILIP C. HULSE STATE WATER RIGHT SURVEYOR