Certificate No 588

Map showing area in cultivation of lands owned by the MIDDLETON heirs
Sec 23 T 30 N-R 45 E
Lewis Creek district
Lander County
Nevada

Scale 1" = 100 ft

Surveyed by
R.E. TILDEN. C.E.
of Winnemucca Nev
July-6-1916.

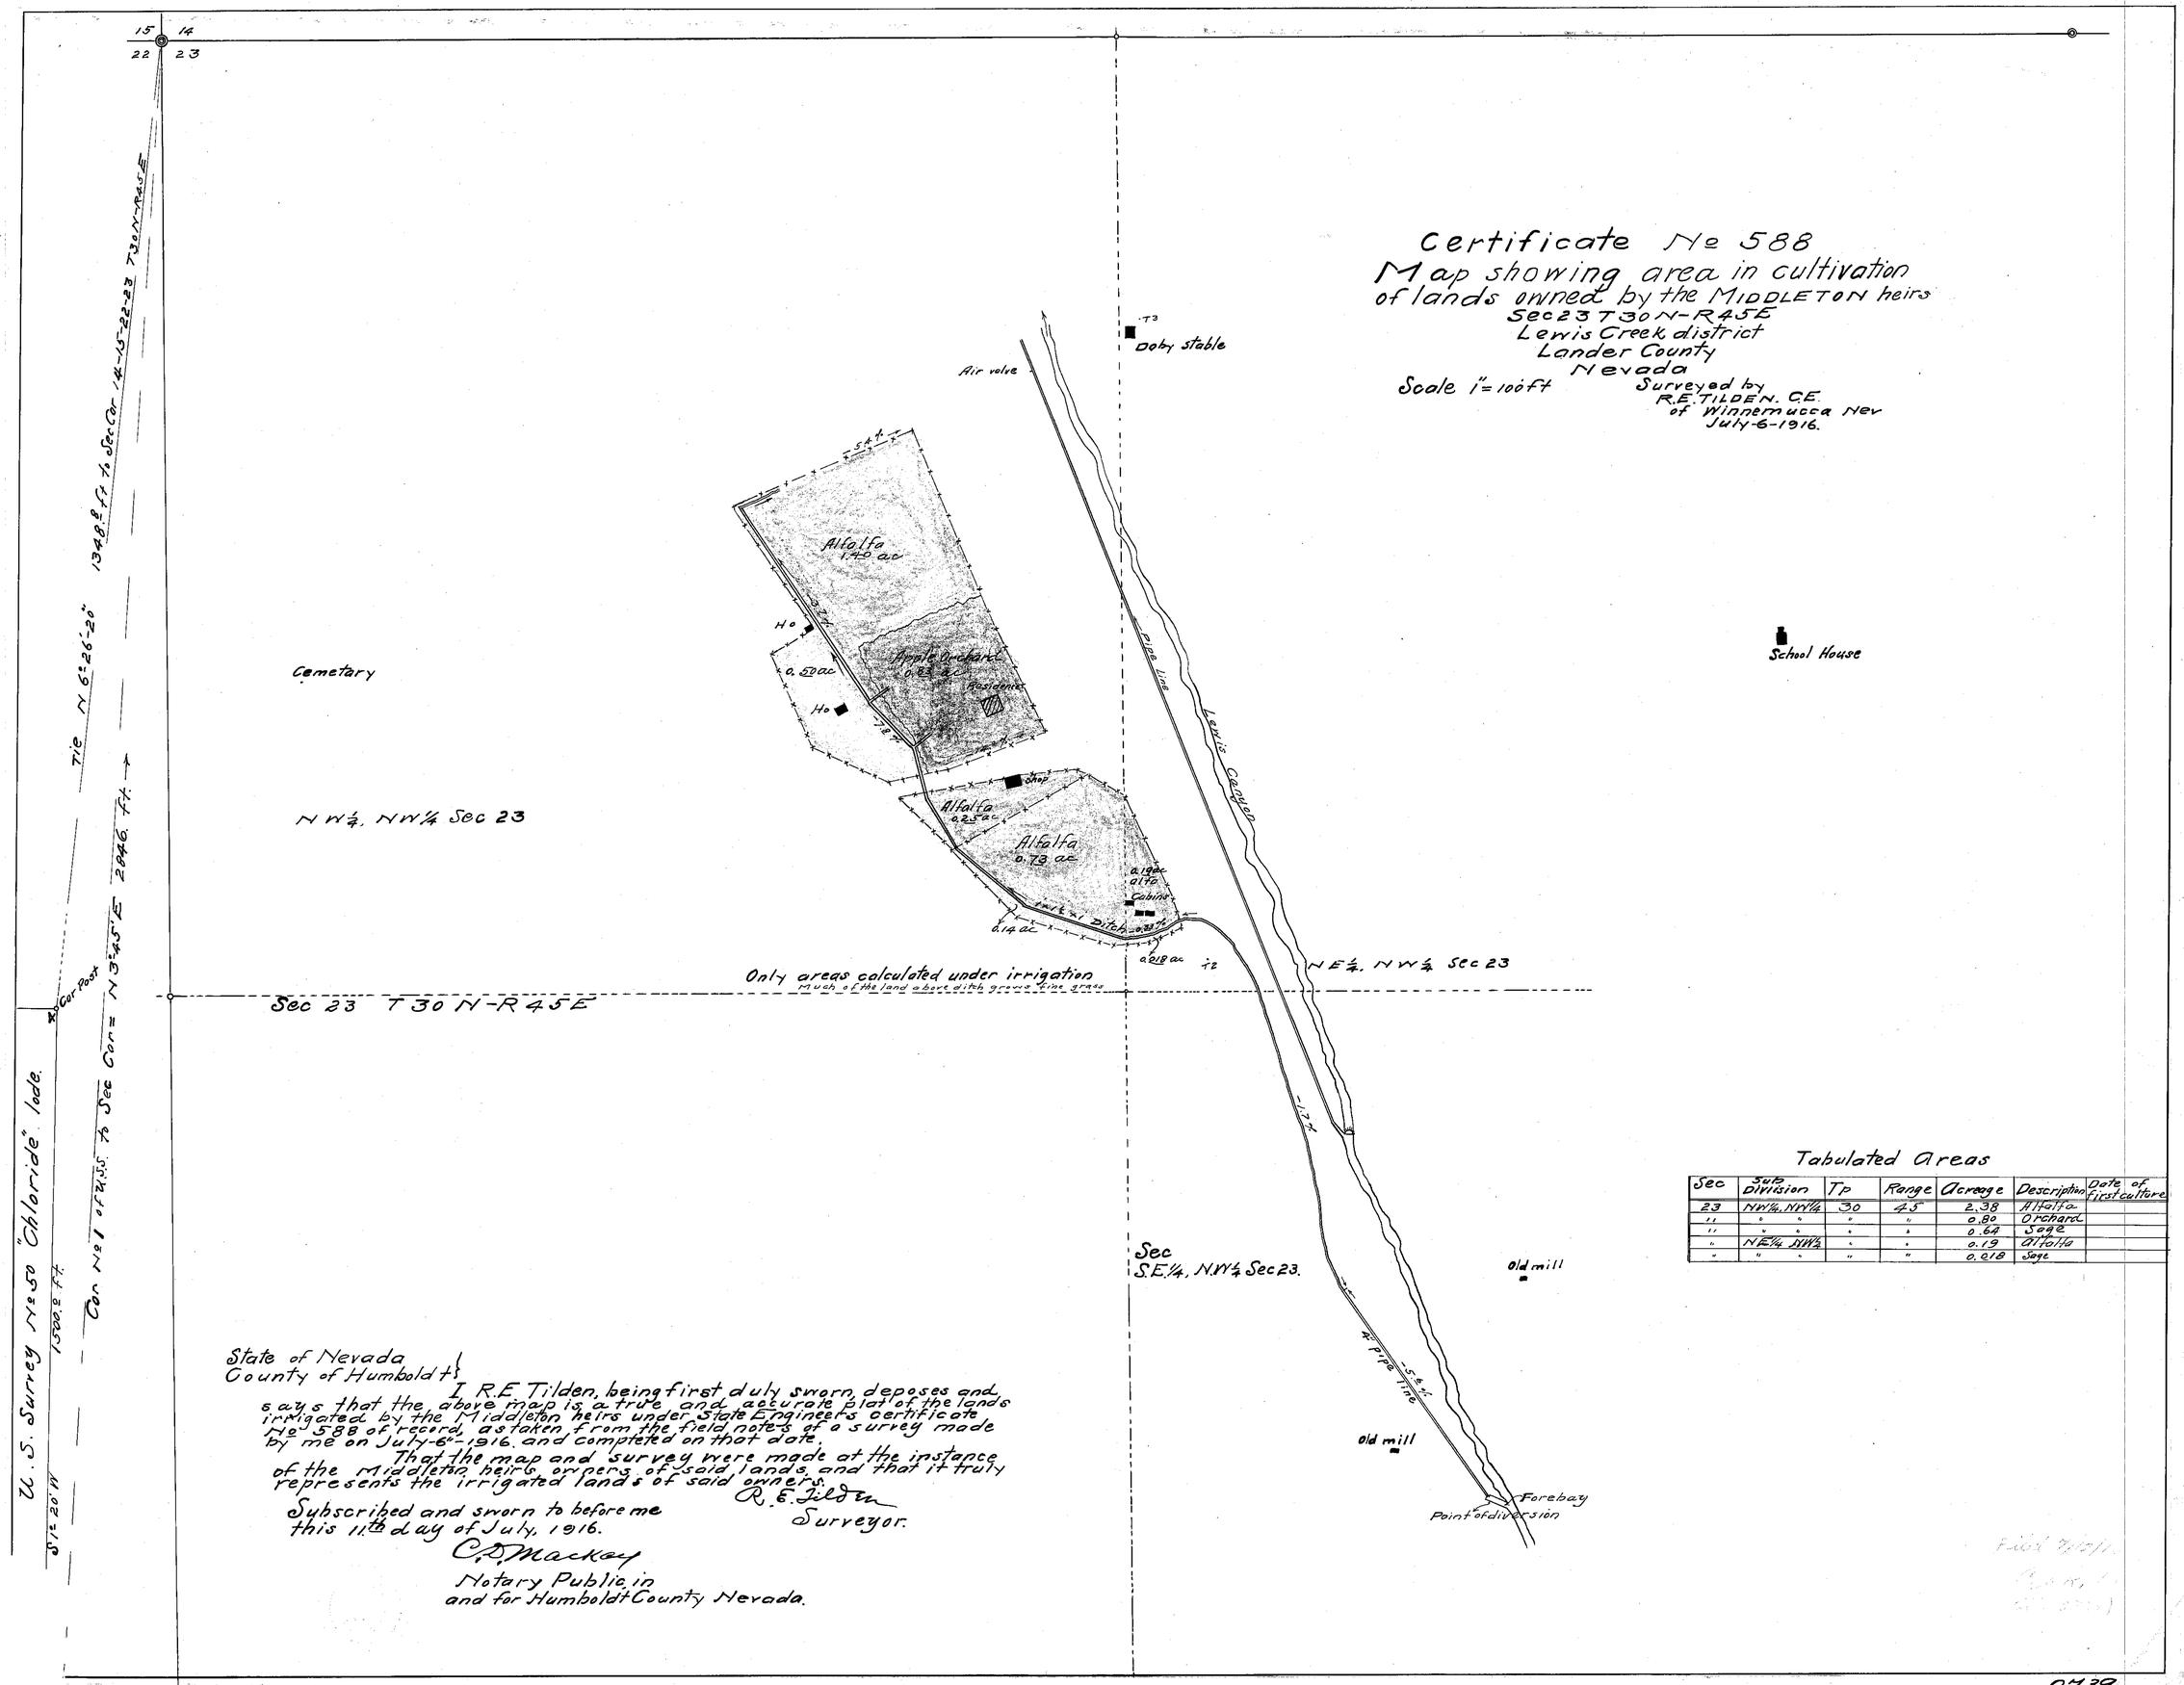

Tabulated Areas

Sec	Sub Division	Tp	Range	Acreage	Description	Date of First culture
23	NW¼, NW¼	30	45	2.38	Alfalfa	
"	" "	"	"	0.80	Orchard	
"	" "	"	"	0.64	Sage	
"	NE¼ NW¼	"	"	0.19	Alfalfa	
"	" "	"	"	0.018	Sage	

State of Nevada
County of Humboldt } ss

I R.E. Tilden, being first duly sworn, deposes and says that the above map is a true and accurate plat of the lands irrigated by the Middleton heirs under State Engineer's certificate No 588 of record, as taken from the field notes of a survey made by me on July-6th-1916. and completed on that date.

That the map and survey were made at the instance of the Middleton heirs, owners of said lands, and that it truly represents the irrigated lands of said owners.

R. E. Tilden
Surveyor.

Subscribed and sworn to before me
this 11th day of July, 1916.

C. D. Mackay
Notary Public in
and for Humboldt County Nevada.

0739