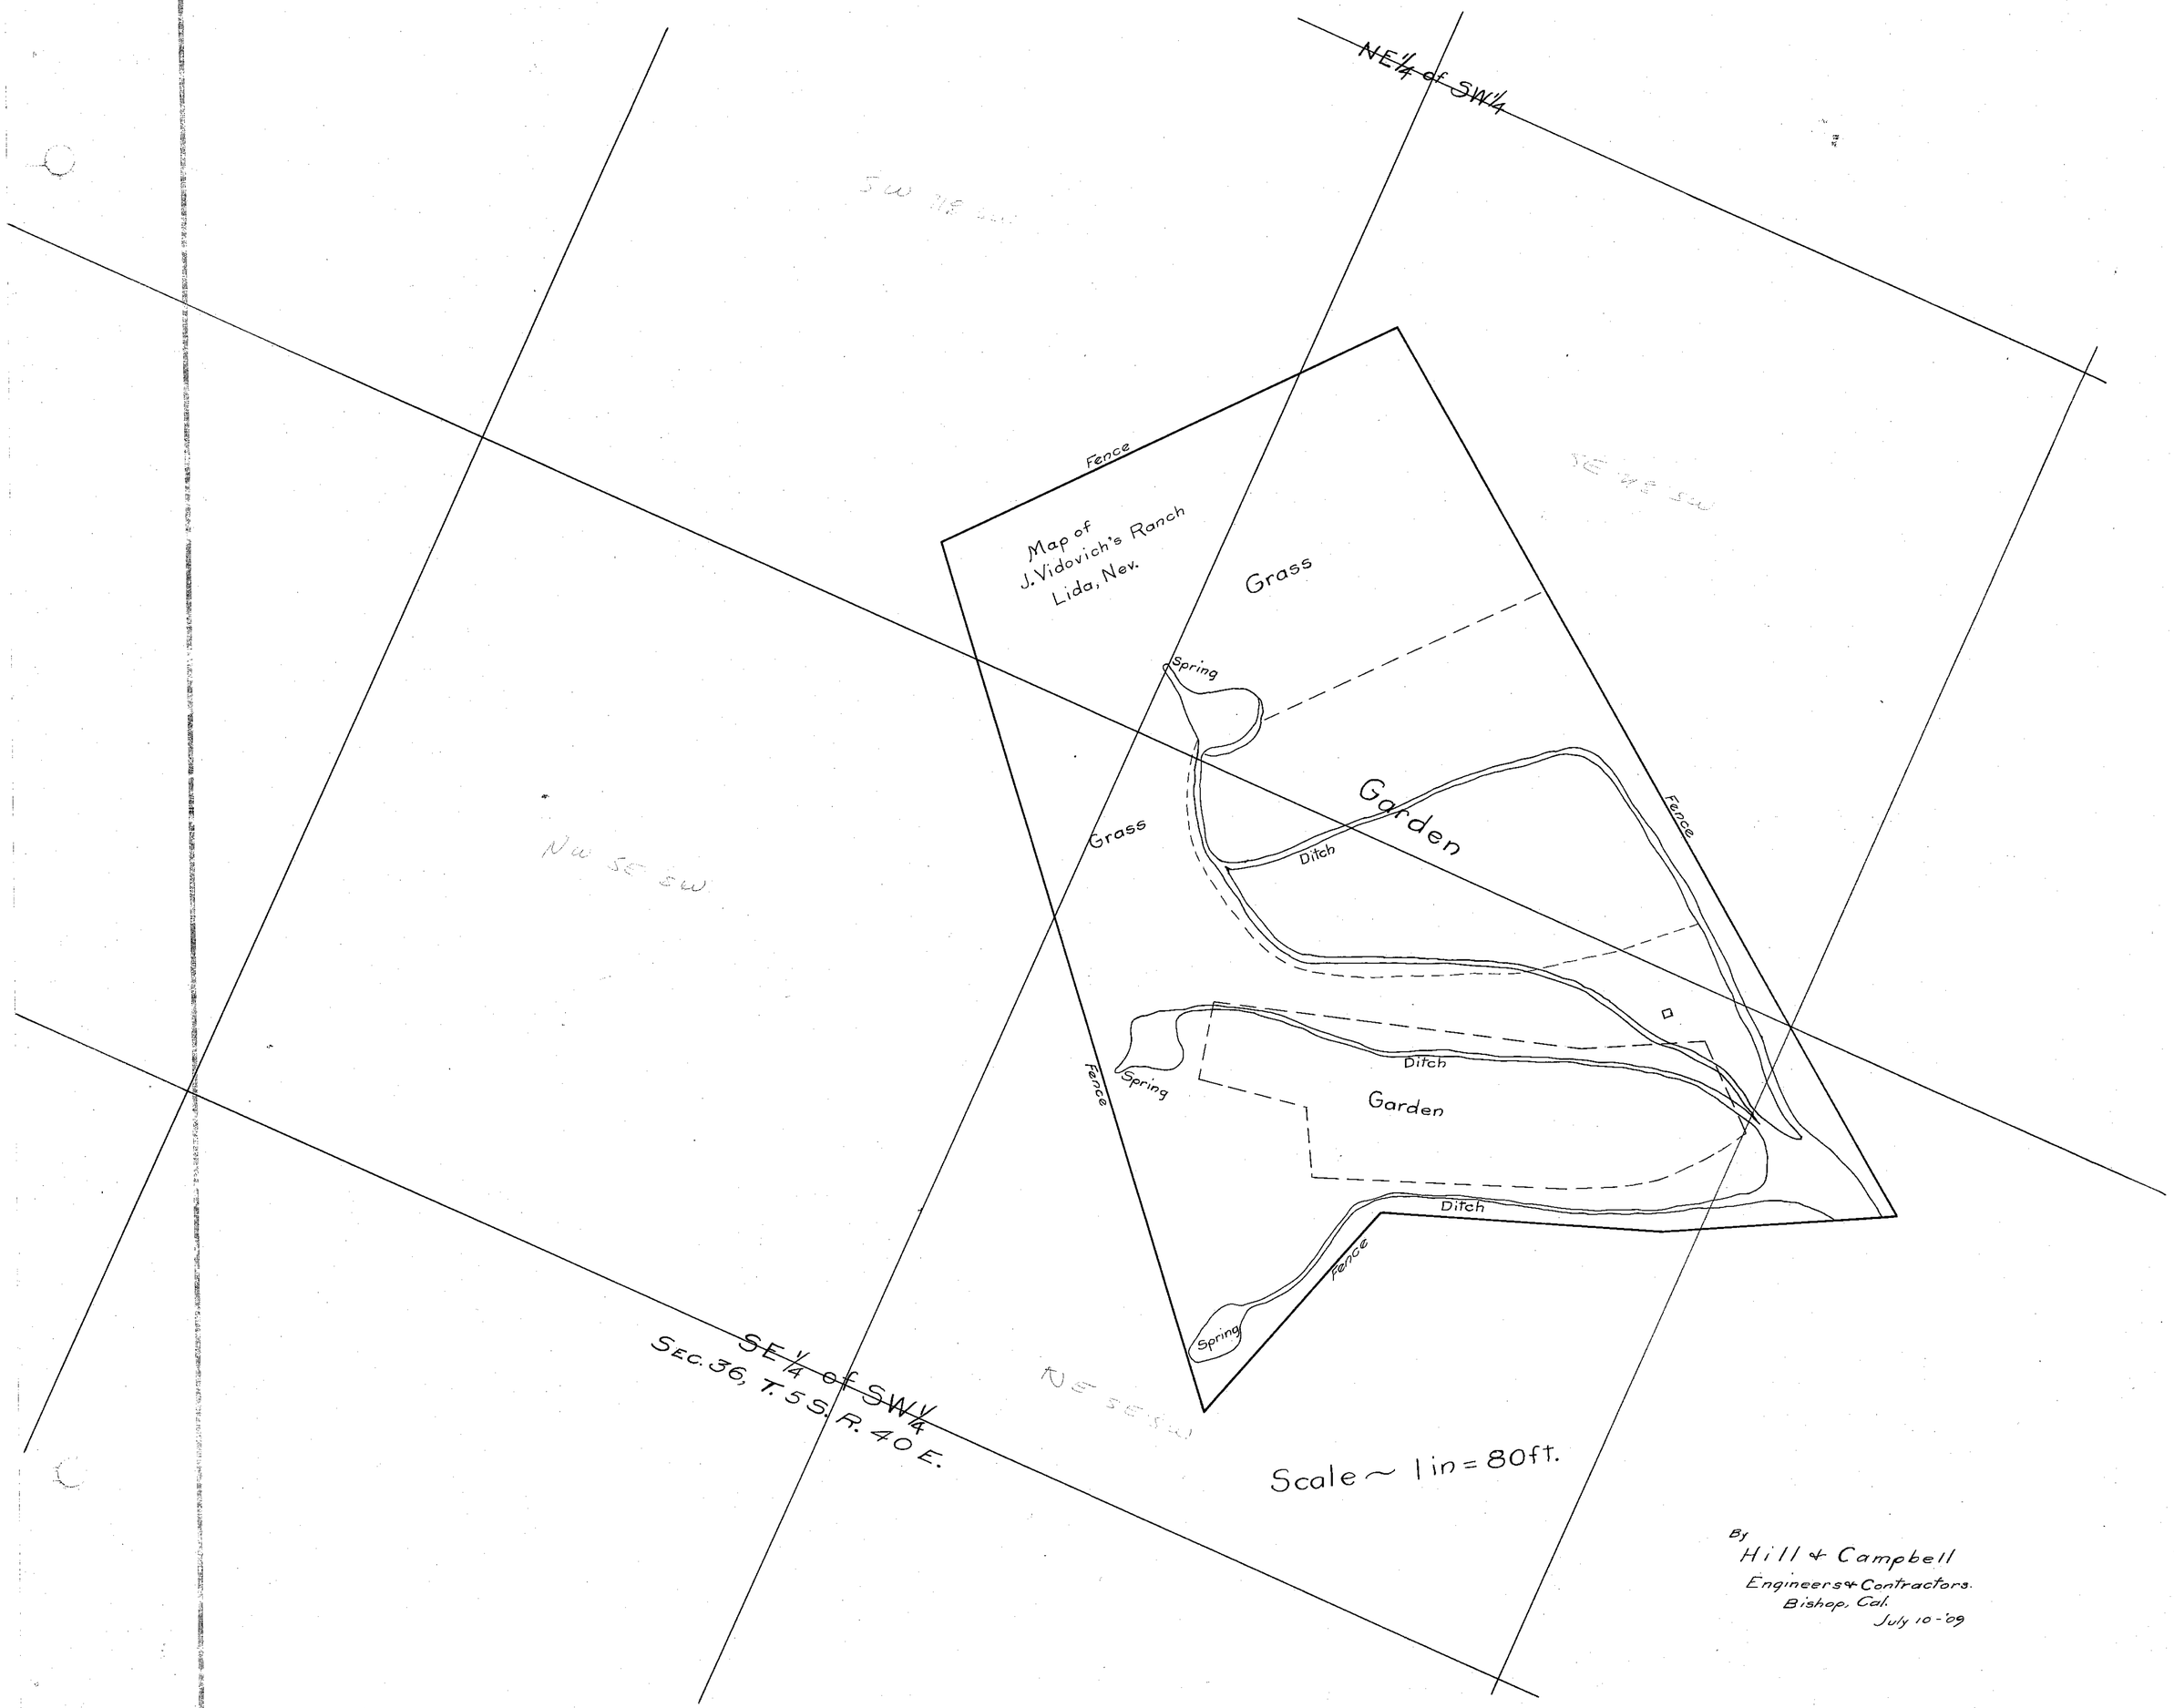
NE¼ of SW¼
SW NE SW
SE NE SW
Map of
J. Vidovich's Ranch
Lida, Nev.
Fence
Grass
Spring
Garden
Ditch
Fence
Grass
Ditch
Spring
Fence
Garden
Ditch
Fence
Spring
NW SE SW
NE SE SW
SE¼ of SW¼
Sec. 36, T. 5 S. R. 40 E.
Scale ~ 1 in = 80 ft.
By
Hill & Campbell
Engineers & Contractors.
Bishop, Cal.
July 10-'09

0742

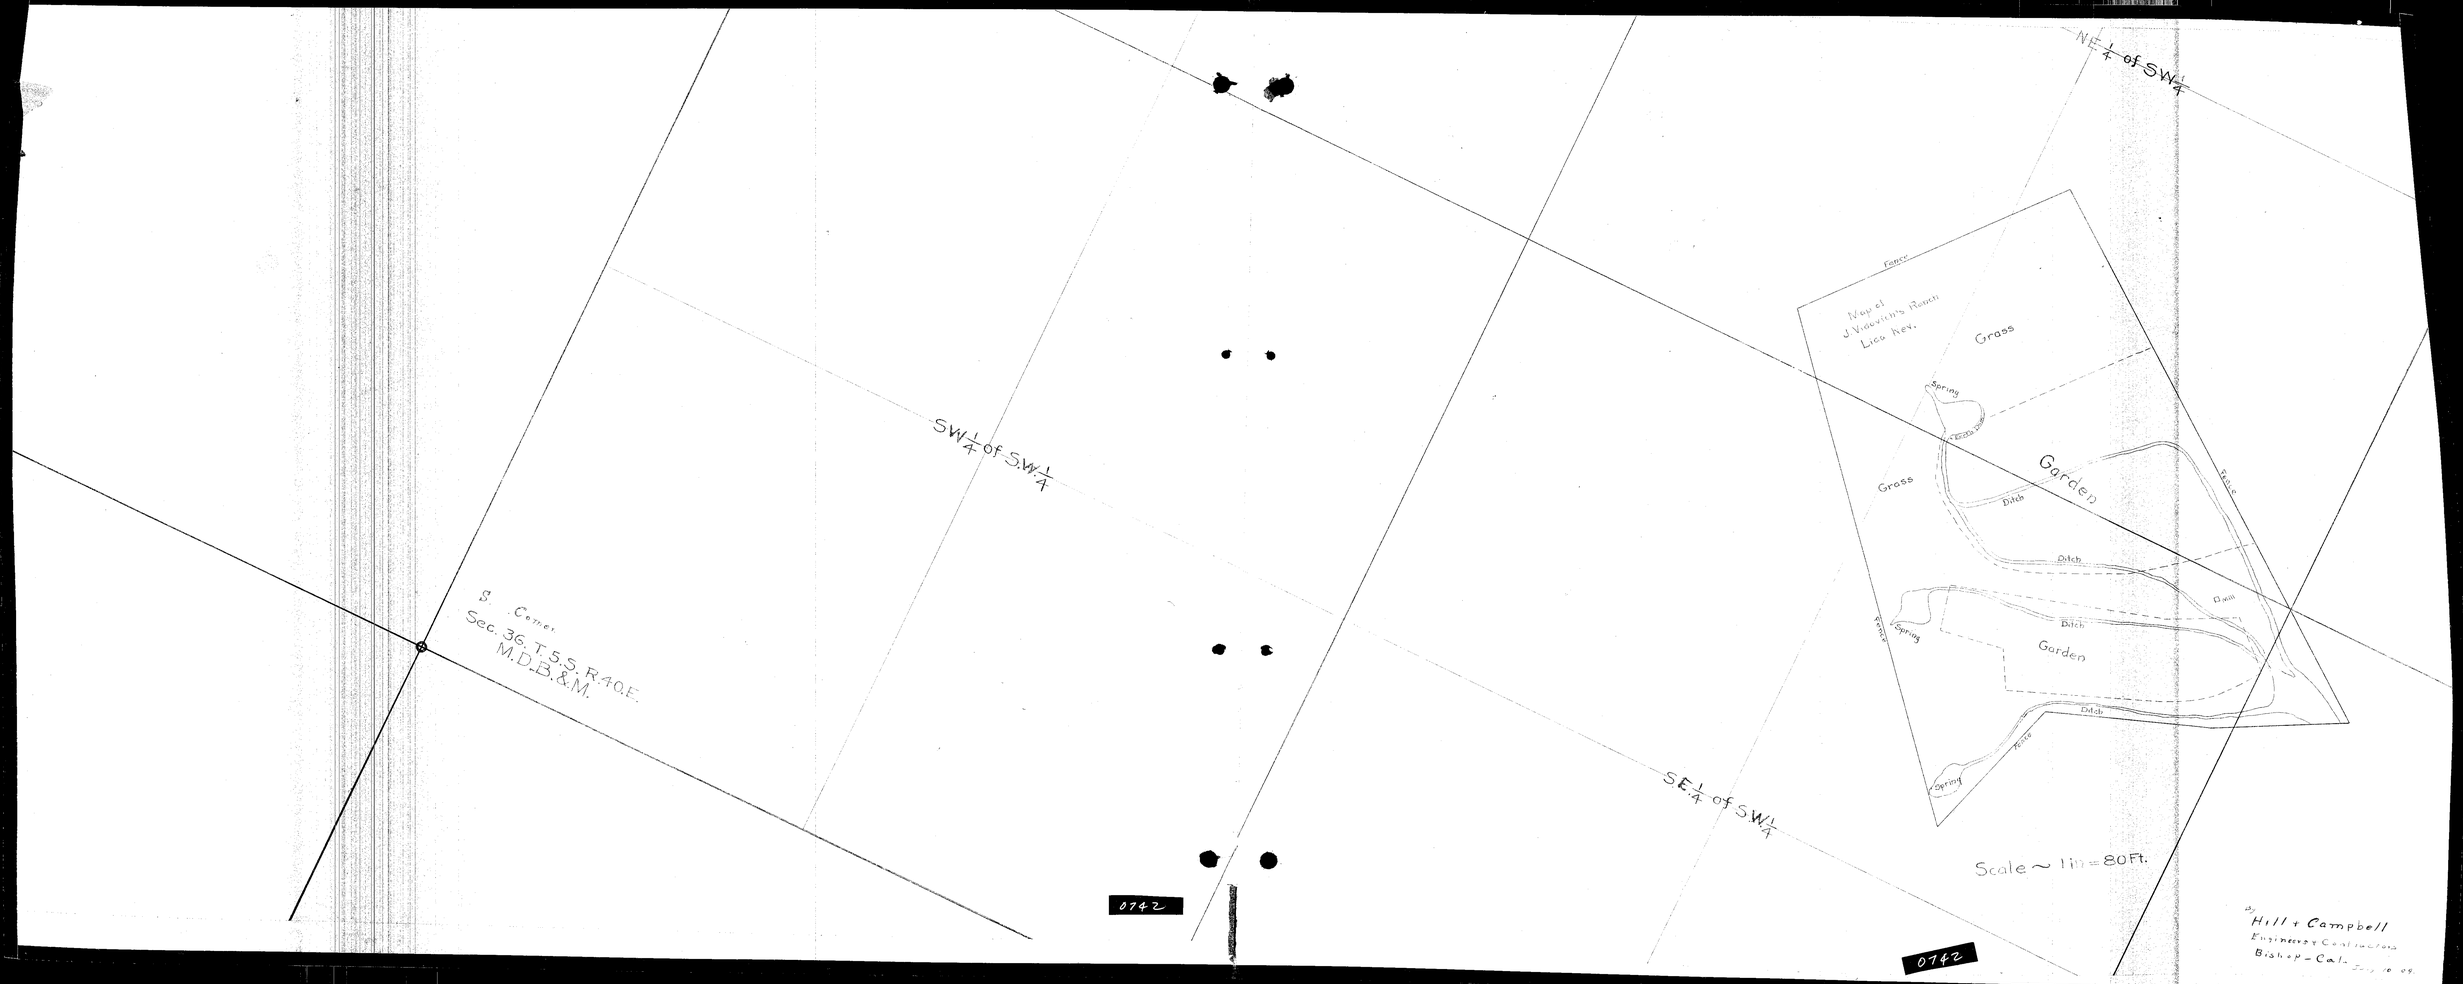
NE ¼ of SW ¼
SW ¼ of SW ¼
SE ¼ of SW ¼
S. Corner
Sec. 36. T.5.S. R.40.E.
M.D.B.&M.
Map of
J. Vouvich's Ranch
Lico Rev.
Fence
Grass
Spring
Ditch
Garden
Grass
Ditch
Ditch
Ditch
Spring
Garden
Ditch
Spring
Scale ~ 1 in = 80 Ft.
By
Hill + Campbell
Engineers + Contractors
Bishop - Cal.
0742
0742