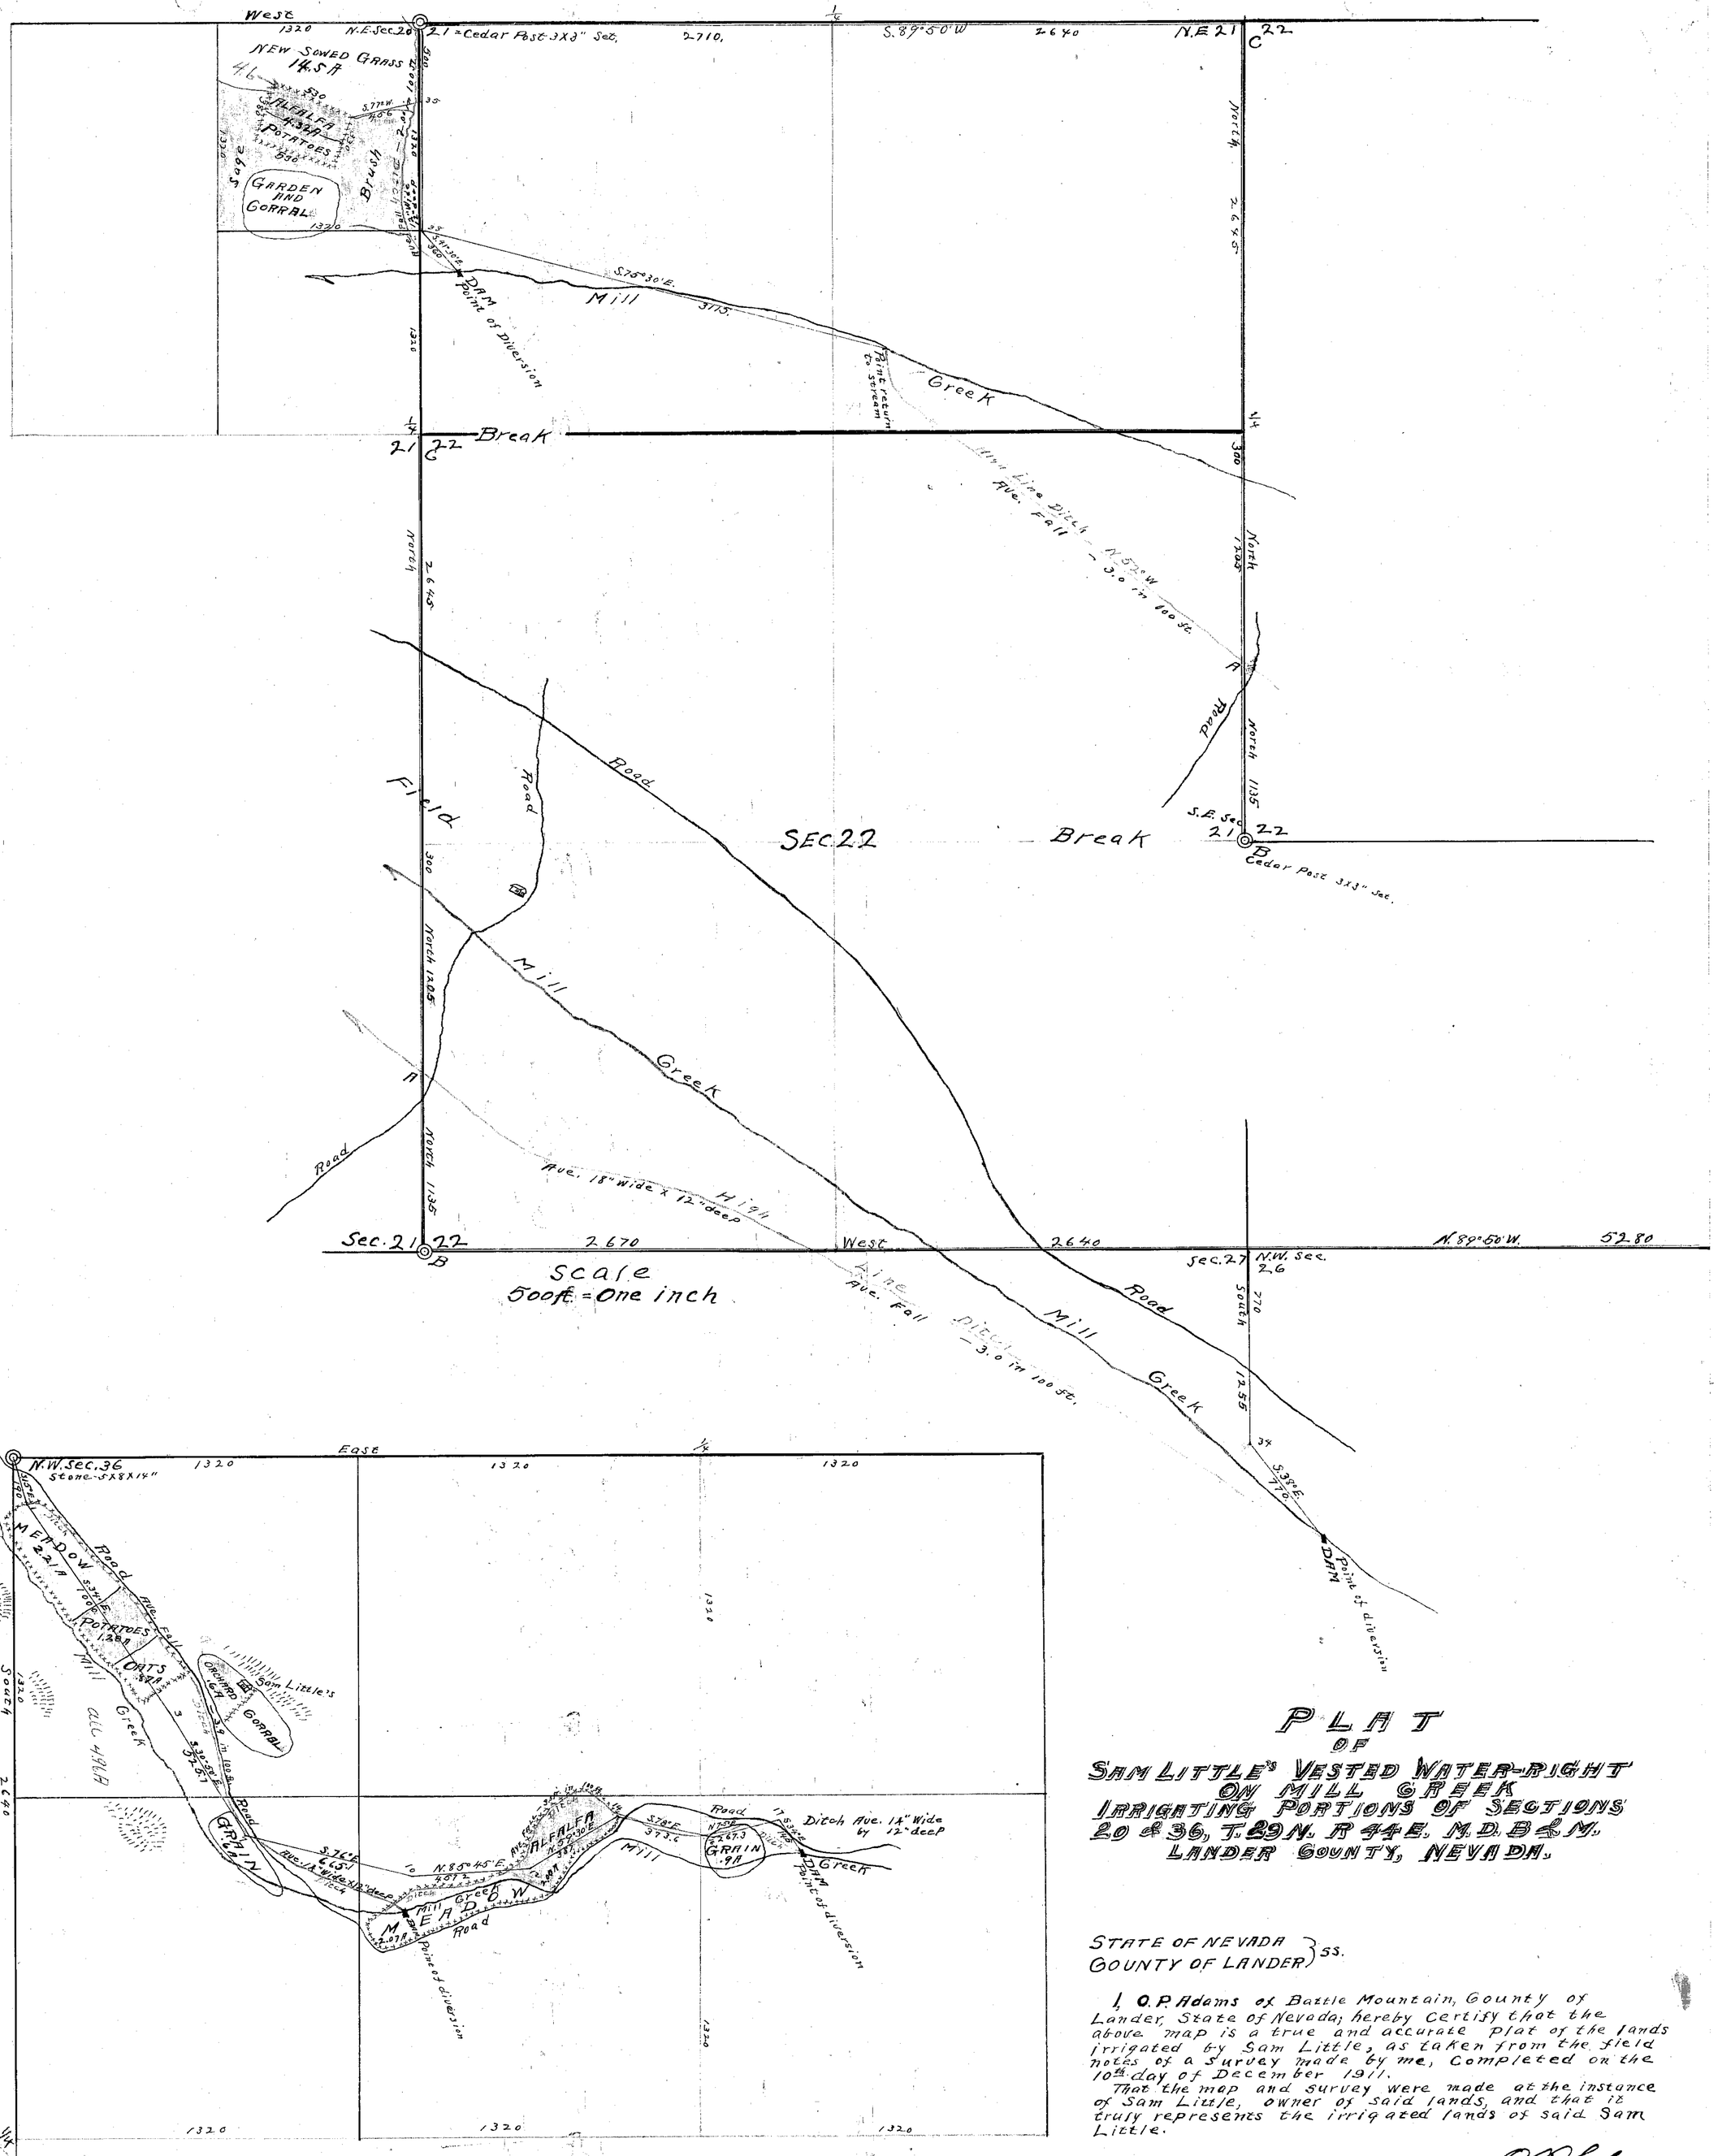

PLAT
OF
SAM LITTLE'S VESTED WATER-RIGHT ON MILL CREEK IRRIGATING PORTIONS OF SECTIONS 20 & 36, T. 29 N. R 44 E. M.D.B.&M. LANDER COUNTY, NEVADA.

Note = Areas of Various Culture, Approximately given.

◎ = Section Corners found in place.
Red lines = Measured lines from wich Ditch and other topography were obtained by offset.
Yellow lines = 1/4 Sections.
Green lines = Smaller subdivisions.
A, B, & G = Connecting lines of break.
xxxx = Wire fence.
▬ = Dam, very old.

Sec.	(Parting) Sub. Div.	T.	R.	Cultivated acreage	Discpt. of Culture	Date of first Cult.
36	S.E. 1/4 N.W. 1/4	29 N.	44 E.	4.07	Spud & Grain	1871
..	N.W. 1/4 N.W. 1/4	..	..	14.86	.. ..	1871
20	N.E. 1/4	..	..	18.82	Grain	1873
36	S.W. 1/4 N.W. 1/4	..	..	.60	..	
..	S.W. 1/4 N.E. 1/4	..	..	.90	..	

STATE OF NEVADA }
COUNTY OF LANDER } ss.

I, O. P. Adams of Battle Mountain, County of Lander, State of Nevada; hereby Certify that the above map is a true and accurate plat of the lands irrigated by Sam Little, as taken from the field notes of a survey made by me, Completed on the 10th day of December 1911.

That the map and survey were made at the instance of Sam Little, owner of said lands, and that it truly represents the irrigated lands of said Sam Little.

O. P. Adams
Surveyor.

Subscribed and sworn to before me this 19th day of December, 1911.

L. L. Lemaire
Notary Public.
In and for Lander County Nevada.

FILED
APR 11 1914
STATE ENGINEER'S OFFICE

0146