Section	Subdivision	Township	Range	Cultivated Acreage	Irrigation Culture	Date of First Culture
25	SE¼ SW¼	40 N.	31 E.	1.40	Alfalfa	
26	SE¼ SE¼	"	"	5.19	"	
26	SW¼ SE¼	"	"	1.00	"	
26	SW¼ SE¼	"	"	1.23	"	
35	NW¼ NW¼	"	"	5.00	"	
"	"	"	"	3.15	Pasture	
"	NE¼ NW¼	"	"	19.82	"	
"	"	"	"	10.23	Alfalfa	
"	NW¼ NE¼	"	"	25.88	"	
"	"	"	"	1.07	Garden	
"	"	"	"	1.18	Orchard	
"	NE¼ NE¼	"	"	35.90	Alfalfa	
"	"	"	"	0.27	Pasture	
"	SW¼ NE¼	"	"	0.33	Alfalfa	
"	SE¼ NE¼	"	"	15.52	"	
"	"	"	"	2.05	Pasture	
36	NW¼ NW¼	"	"	7.38	"	
"	"	"	"	24.59	Alfalfa	
"	NE¼ NW¼	"	"	4.68	"	
"	SW¼ NW¼	"	"	1.37	"	
"	"	"	"	2.69	Pasture	
"	NW¼ NE¼	"	"	1.15	Garden	

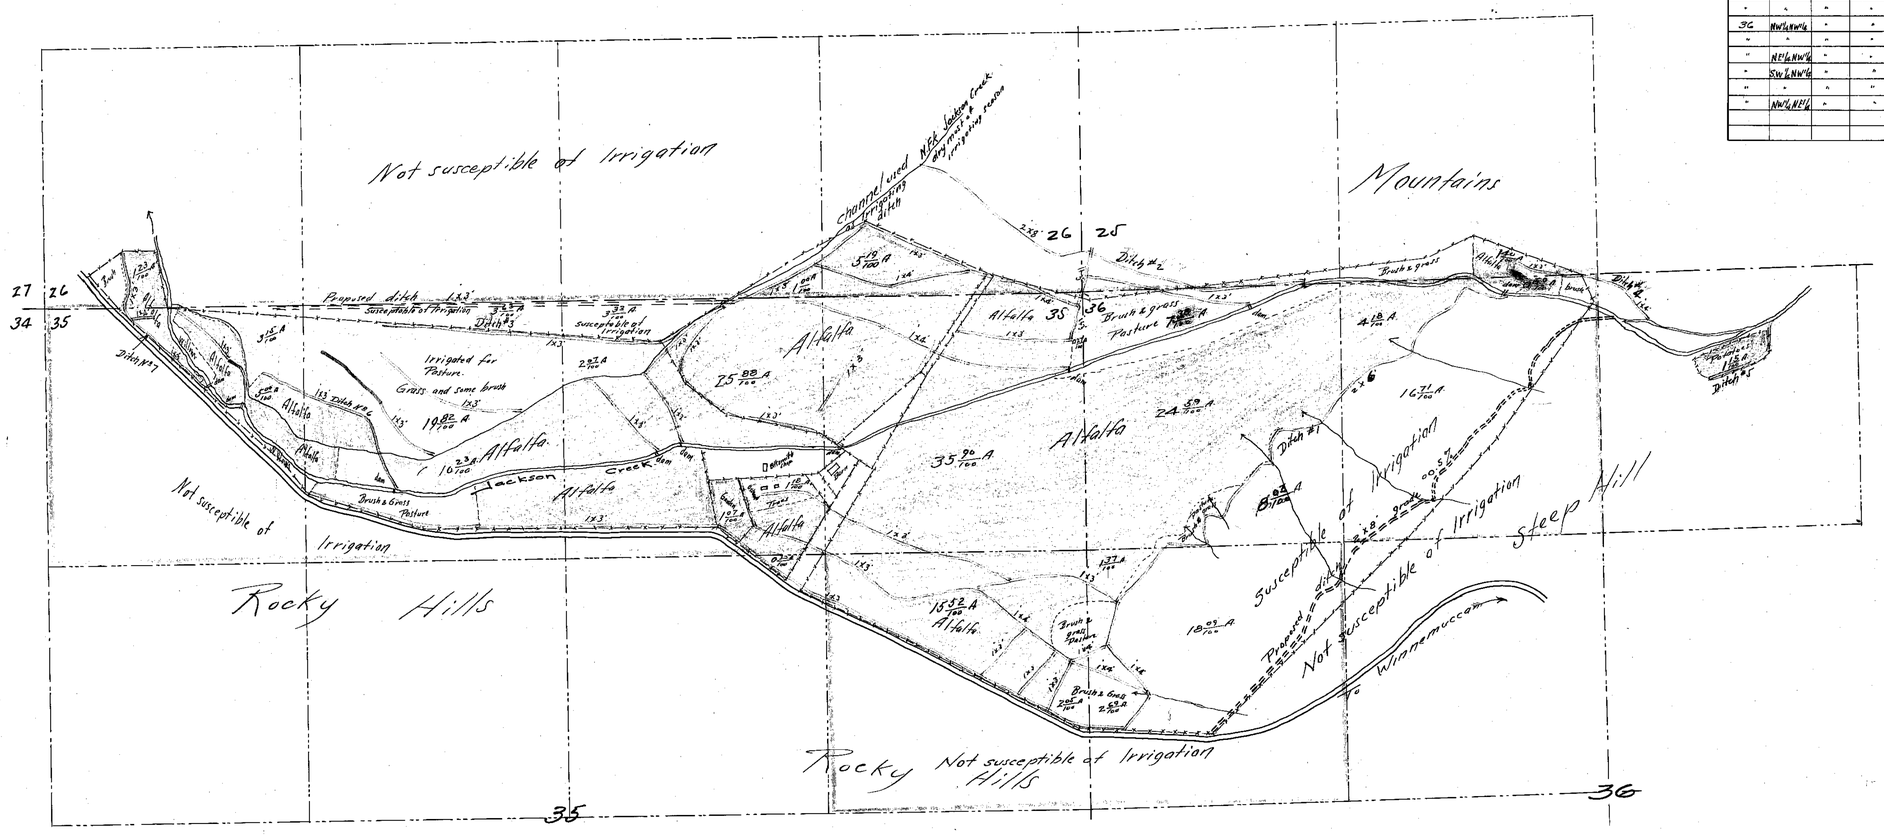

State of Nevada }ss
County of Humboldt }

Horace H. Sheldon, being first duly sworn, deposes and says that the above map is a true and accurate plat of the lands irrigated by O. L. Lay, as taken from the field notes of a survey made by me, completed on the 19th day of August, 1914.

That the map and survey were made at the instance of O. L. Lay, owner of said lands, and that it truly represents the irrigated lands of said O. L. Lay.

Horace H. Sheldon C.E.
Surveyor

Subscribed and sworn to before me
this day of September, 1914

Notary Public in and for Humboldt County, Nevada

FILED
OCT 30 1914

PLAT
OF
SYSTEM OF IRRIGATION
OF
O. L. LAY
JACKSON CREEK
SEPT. 1914 SCALE 1"=400'

0757