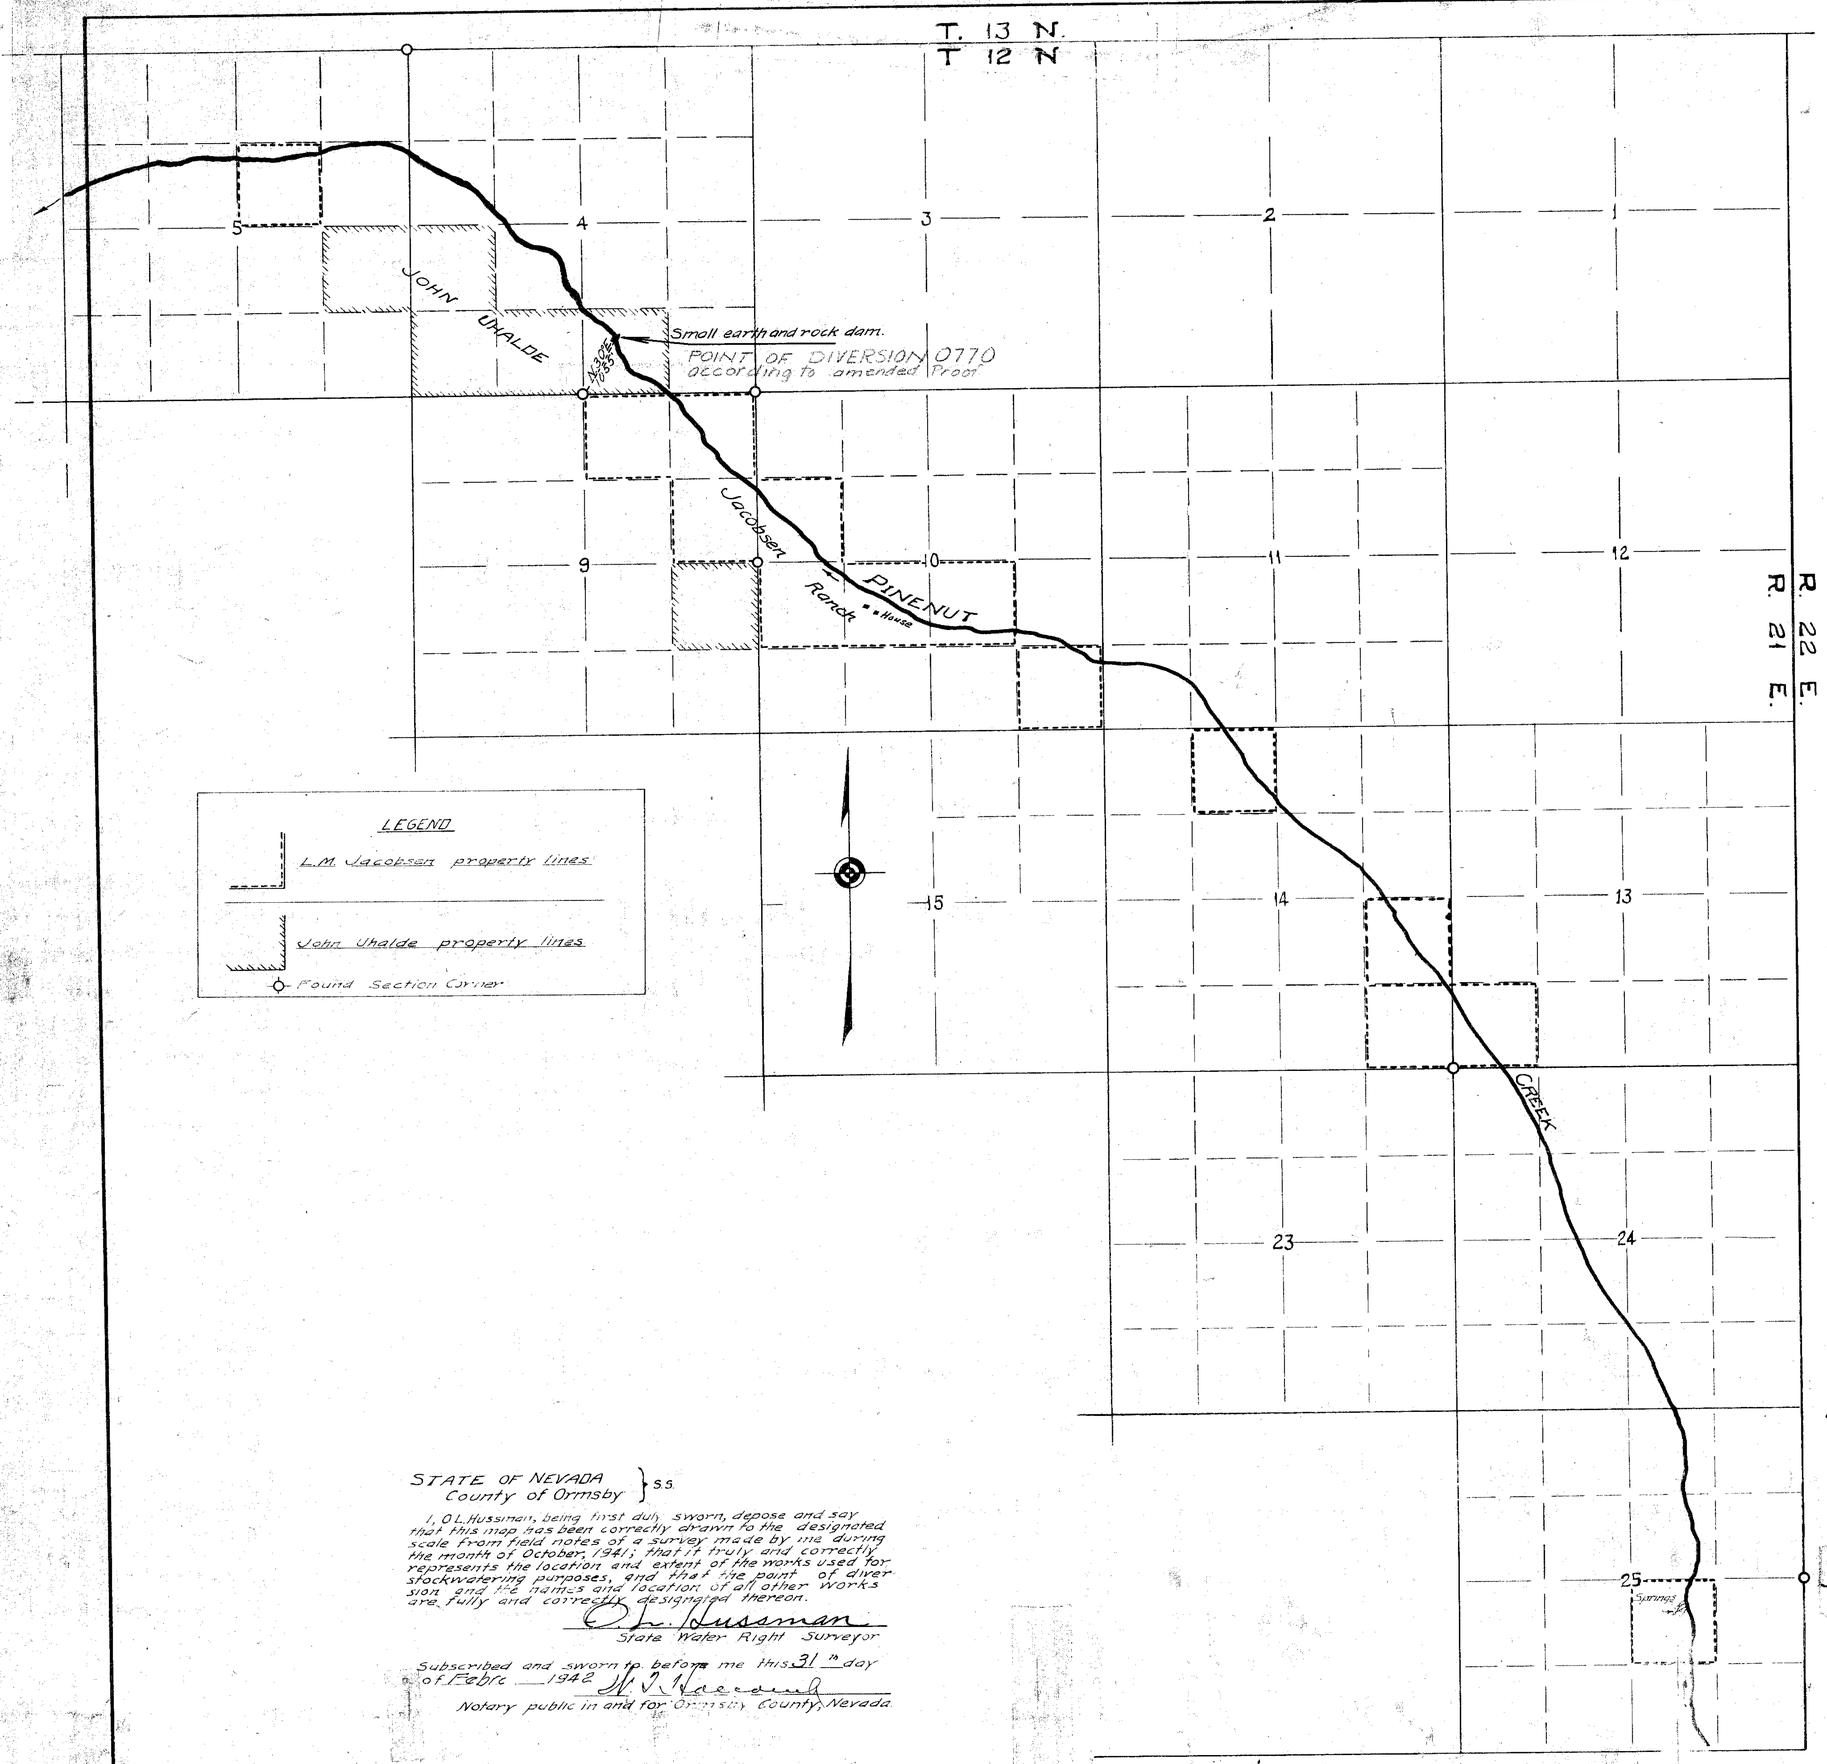

AMENDED PROOF NO. 0770 CERTIFICATE NO. 467 ISSUED 3-30-76

MAP
TO ACCOMPANY
PROOF OF APPROPRIATION
FOR
STOCK WATERING
BY
JOHN UHALDE
FROM
PINENUT CREEK
IN
DOUGLAS COUNTY
Scale :- 1 inch = 1200 feet

FILED
January 31, 1942

STATE OF NEVADA
County of Ormsby } S.S.

I, O.L. Hussman, being first duly sworn, depose and say that this map has been correctly drawn to the designated scale from field notes of a survey made by me during the month of October, 1941; that it truly and correctly represents the location and extent of the works used for stockwatering purposes, and that the point of diversion and the names and location of all other works are fully and correctly designated thereon.

O. L. Hussman
State Water Right Surveyor

Subscribed and sworn to before me this 31st day of Febr 1942
N. R. Macdonald
Notary public in and for Ormsby County, Nevada

Surveys by O.L. Hussman Dec 1941

0770