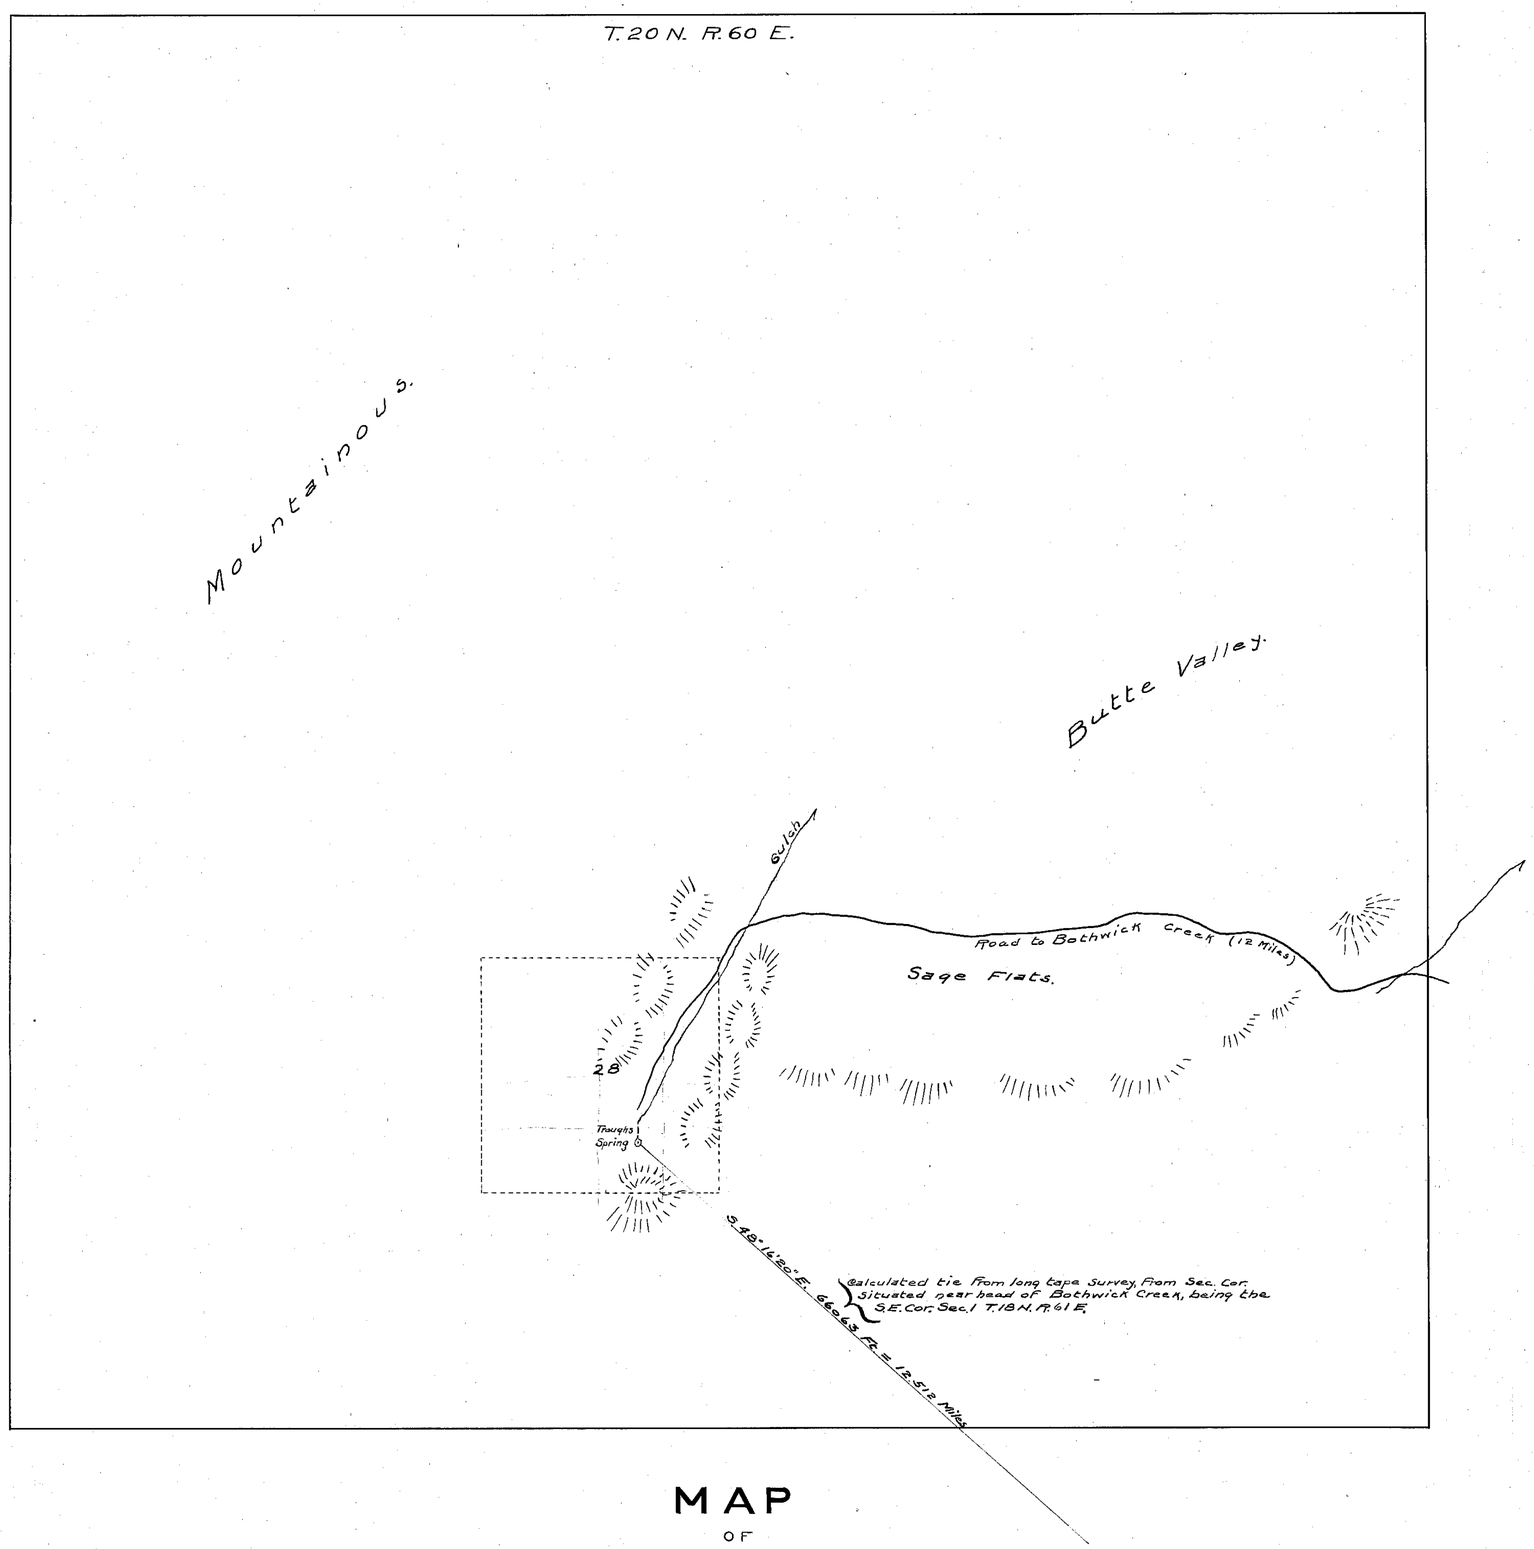

MAP
OF
THIRTY MILE SPRING
OWNED BY
ADAMS & Mc GILL.
SITUATE IN
SEC. 28 TOWNSHIP 20 N. RANGE 60 E.
UNSURVEYED.
WHITE PINE COUNTY, NEVADA.
Scale 1 IN. = 2000 FT.

I hereby certify that the above plat correctly shows the position of THIRTY MILE SPRING, platted from surveys made by me personally between Aug. 1st. and 5th. A.D. 1912 Said Surveys and Plat were made at the instance of ADAMS & Mc GILL.

Alfred B. Colwell.
Surveyor.

ELY, NEVADA. AUG. 20-1912

FILED
NOV 1 1912
STATE ENGINEER'S OFFICE

ROS.

0797.