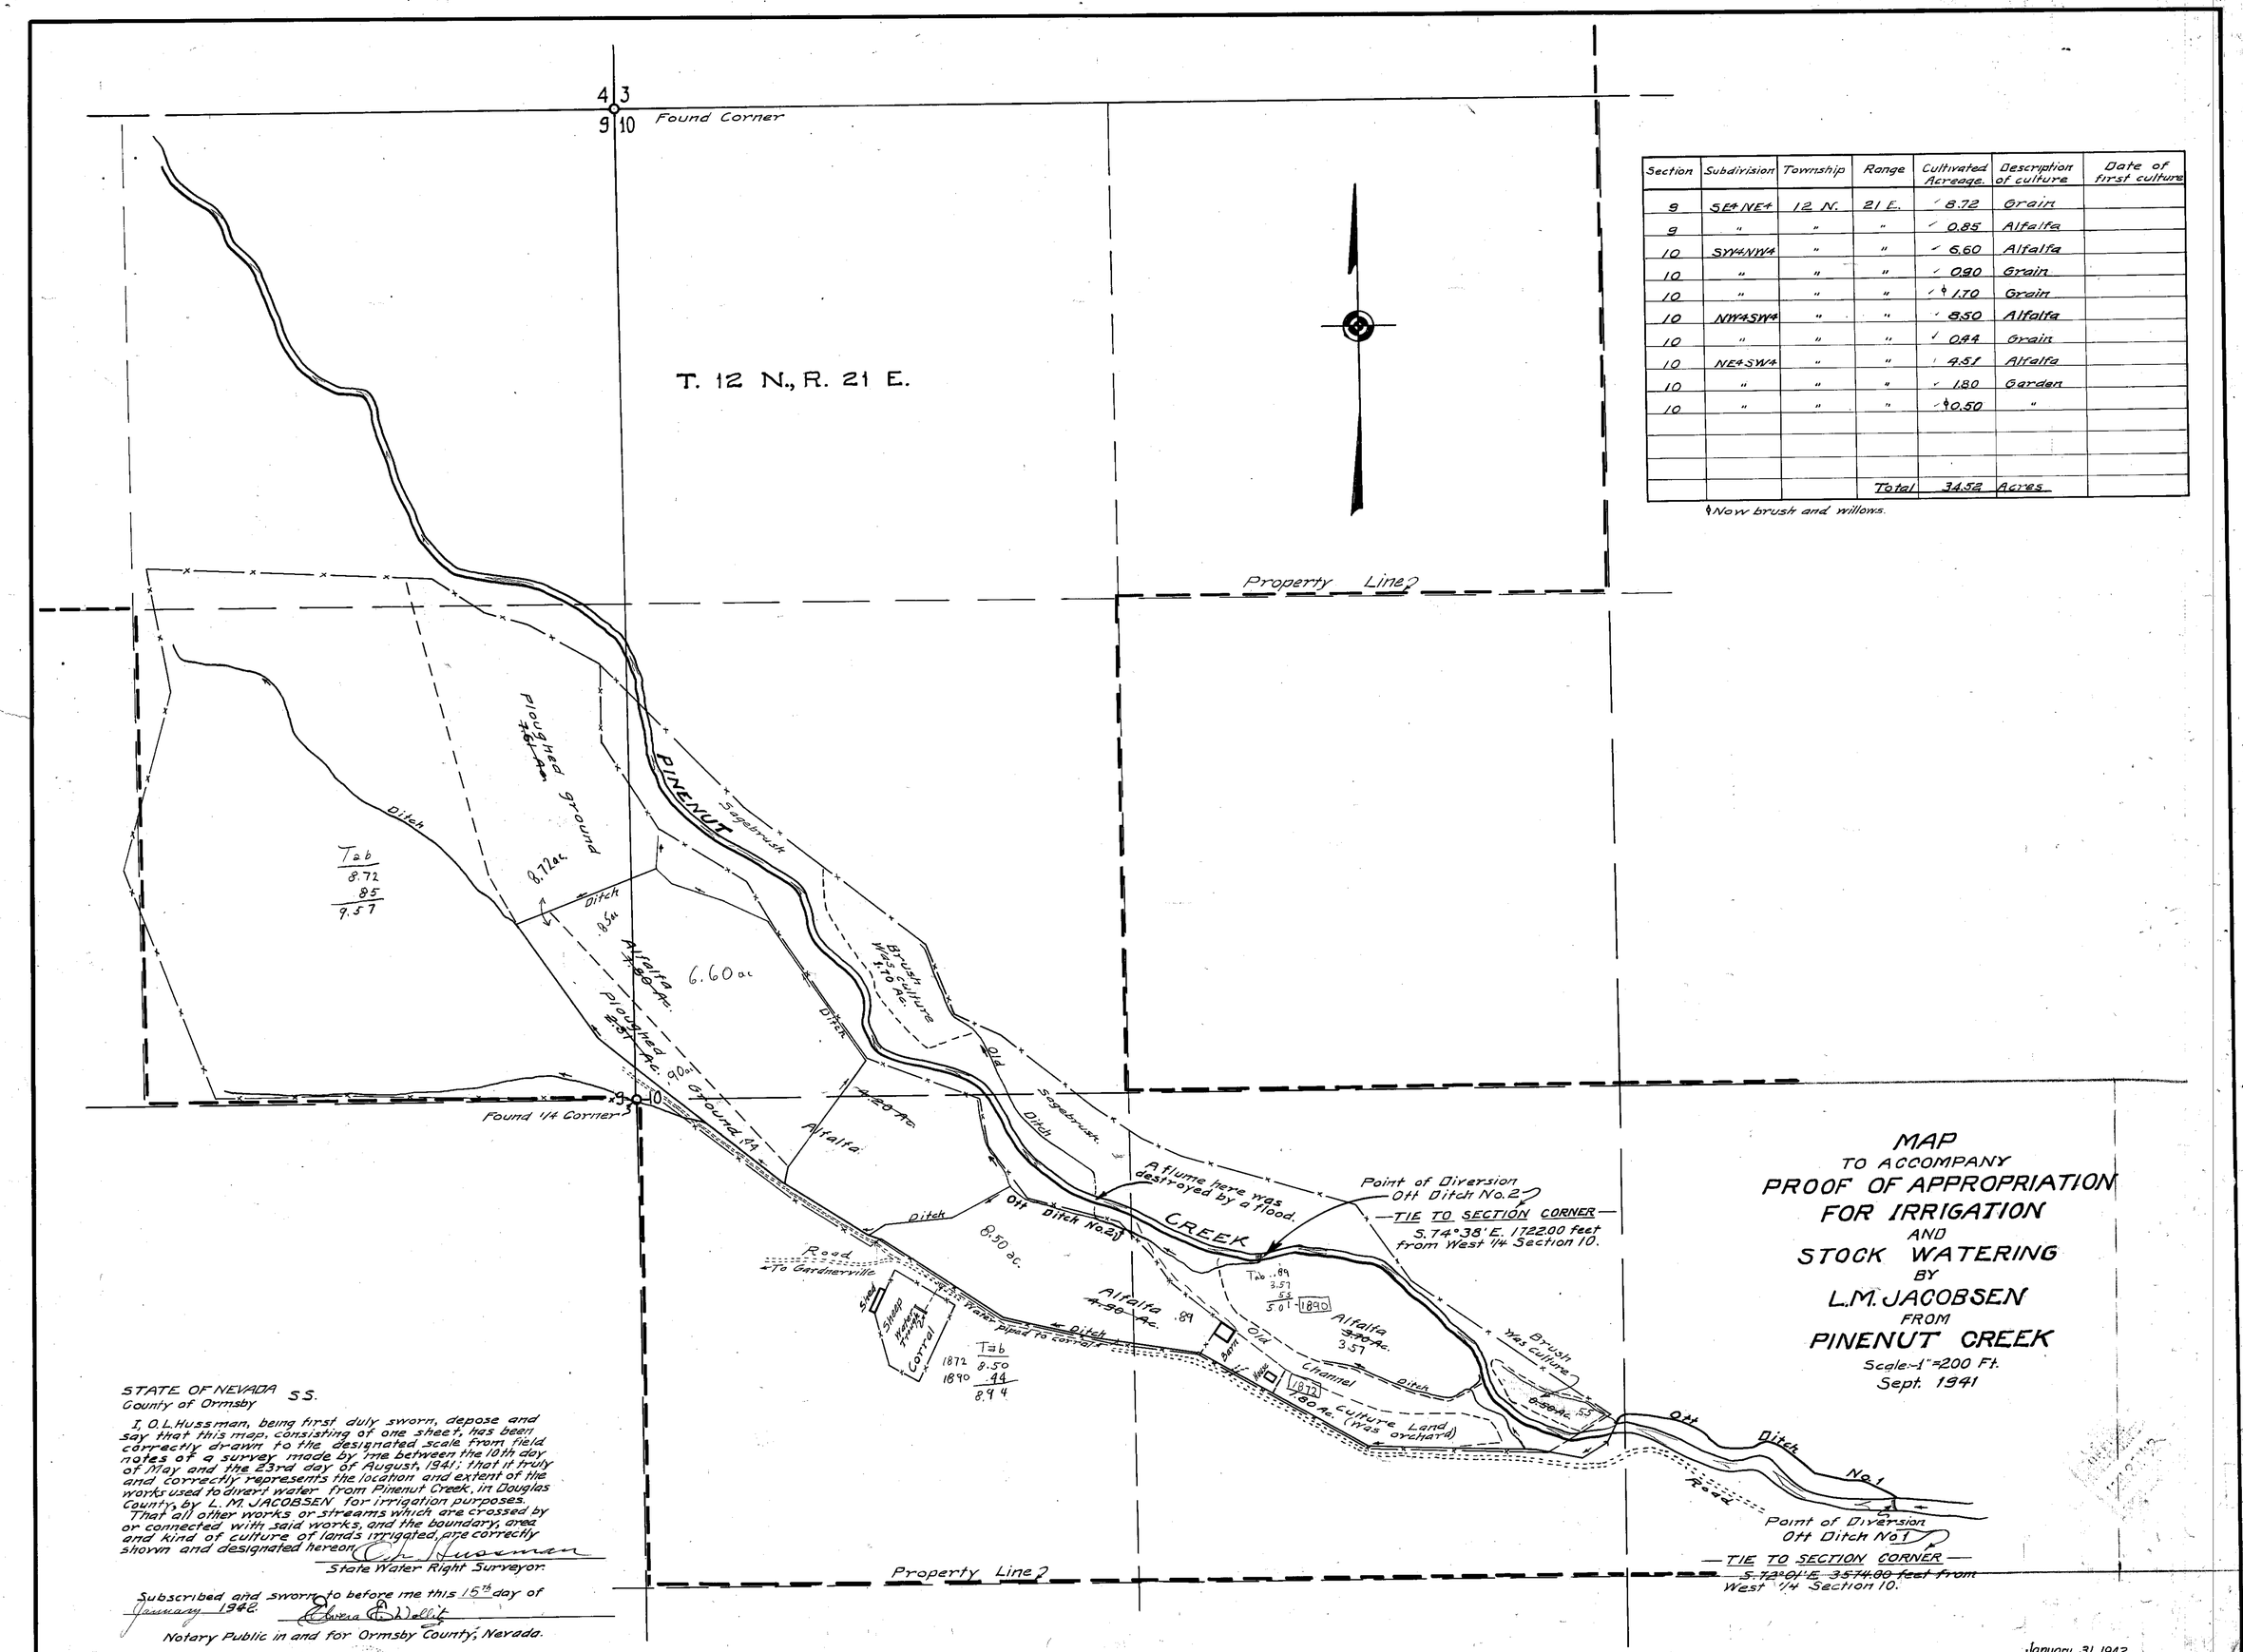

Section	Subdivision	Township	Range	Cultivated Acreage.	Description of culture	Date of first culture
9	SE¼ NE¼	12 N.	21 E.	8.72	Grain	
9	"	"	"	0.85	Alfalfa	
10	SW¼ NW¼	"	"	6.60	Alfalfa	
10	"	"	"	0.90	Grain	
10	"	"	"	ϕ 1.70	Grain	
10	NW¼ SW¼	"	"	8.50	Alfalfa	
10	"	"	"	0.44	Grain	
10	NE¼ SW¼	"	"	4.51	Alfalfa	
10	"	"	"	1.80	Garden	
10	"	"	"	ϕ 0.50	"	
			Total	34.52	Acres	

ϕ Now brush and willows.

MAP
TO ACCOMPANY
PROOF OF APPROPRIATION FOR IRRIGATION
AND
STOCK WATERING
BY
L.M. JACOBSEN
FROM
PINENUT CREEK

Scale:-1"=200 Ft.
Sept. 1941

STATE OF NEVADA S.S.
County of Ormsby

I, O.L. Hussman, being first duly sworn, depose and say that this map, consisting of one sheet, has been correctly drawn to the designated scale from field notes of a survey made by me between the 10th day of May and the 23rd day of August, 1941; that it truly and correctly represents the location and extent of the works used to divert water from Pinenut Creek, in Douglas County, by L.M. JACOBSEN for irrigation purposes. That all other works or streams which are crossed by or connected with said works, and the boundary, area and kind of culture of lands irrigated, are correctly shown and designated hereon.

O.L. Hussman
State Water Right Surveyor.

Subscribed and sworn to before me this 15th day of January 1942.

Elvera E. Wellit
Notary Public in and for Ormsby County, Nevada.

AMENDED PROOF NO. 0803 CERTIFICATE NO. 461 ISSUED March 30, 1976

January 31, 1942

0803