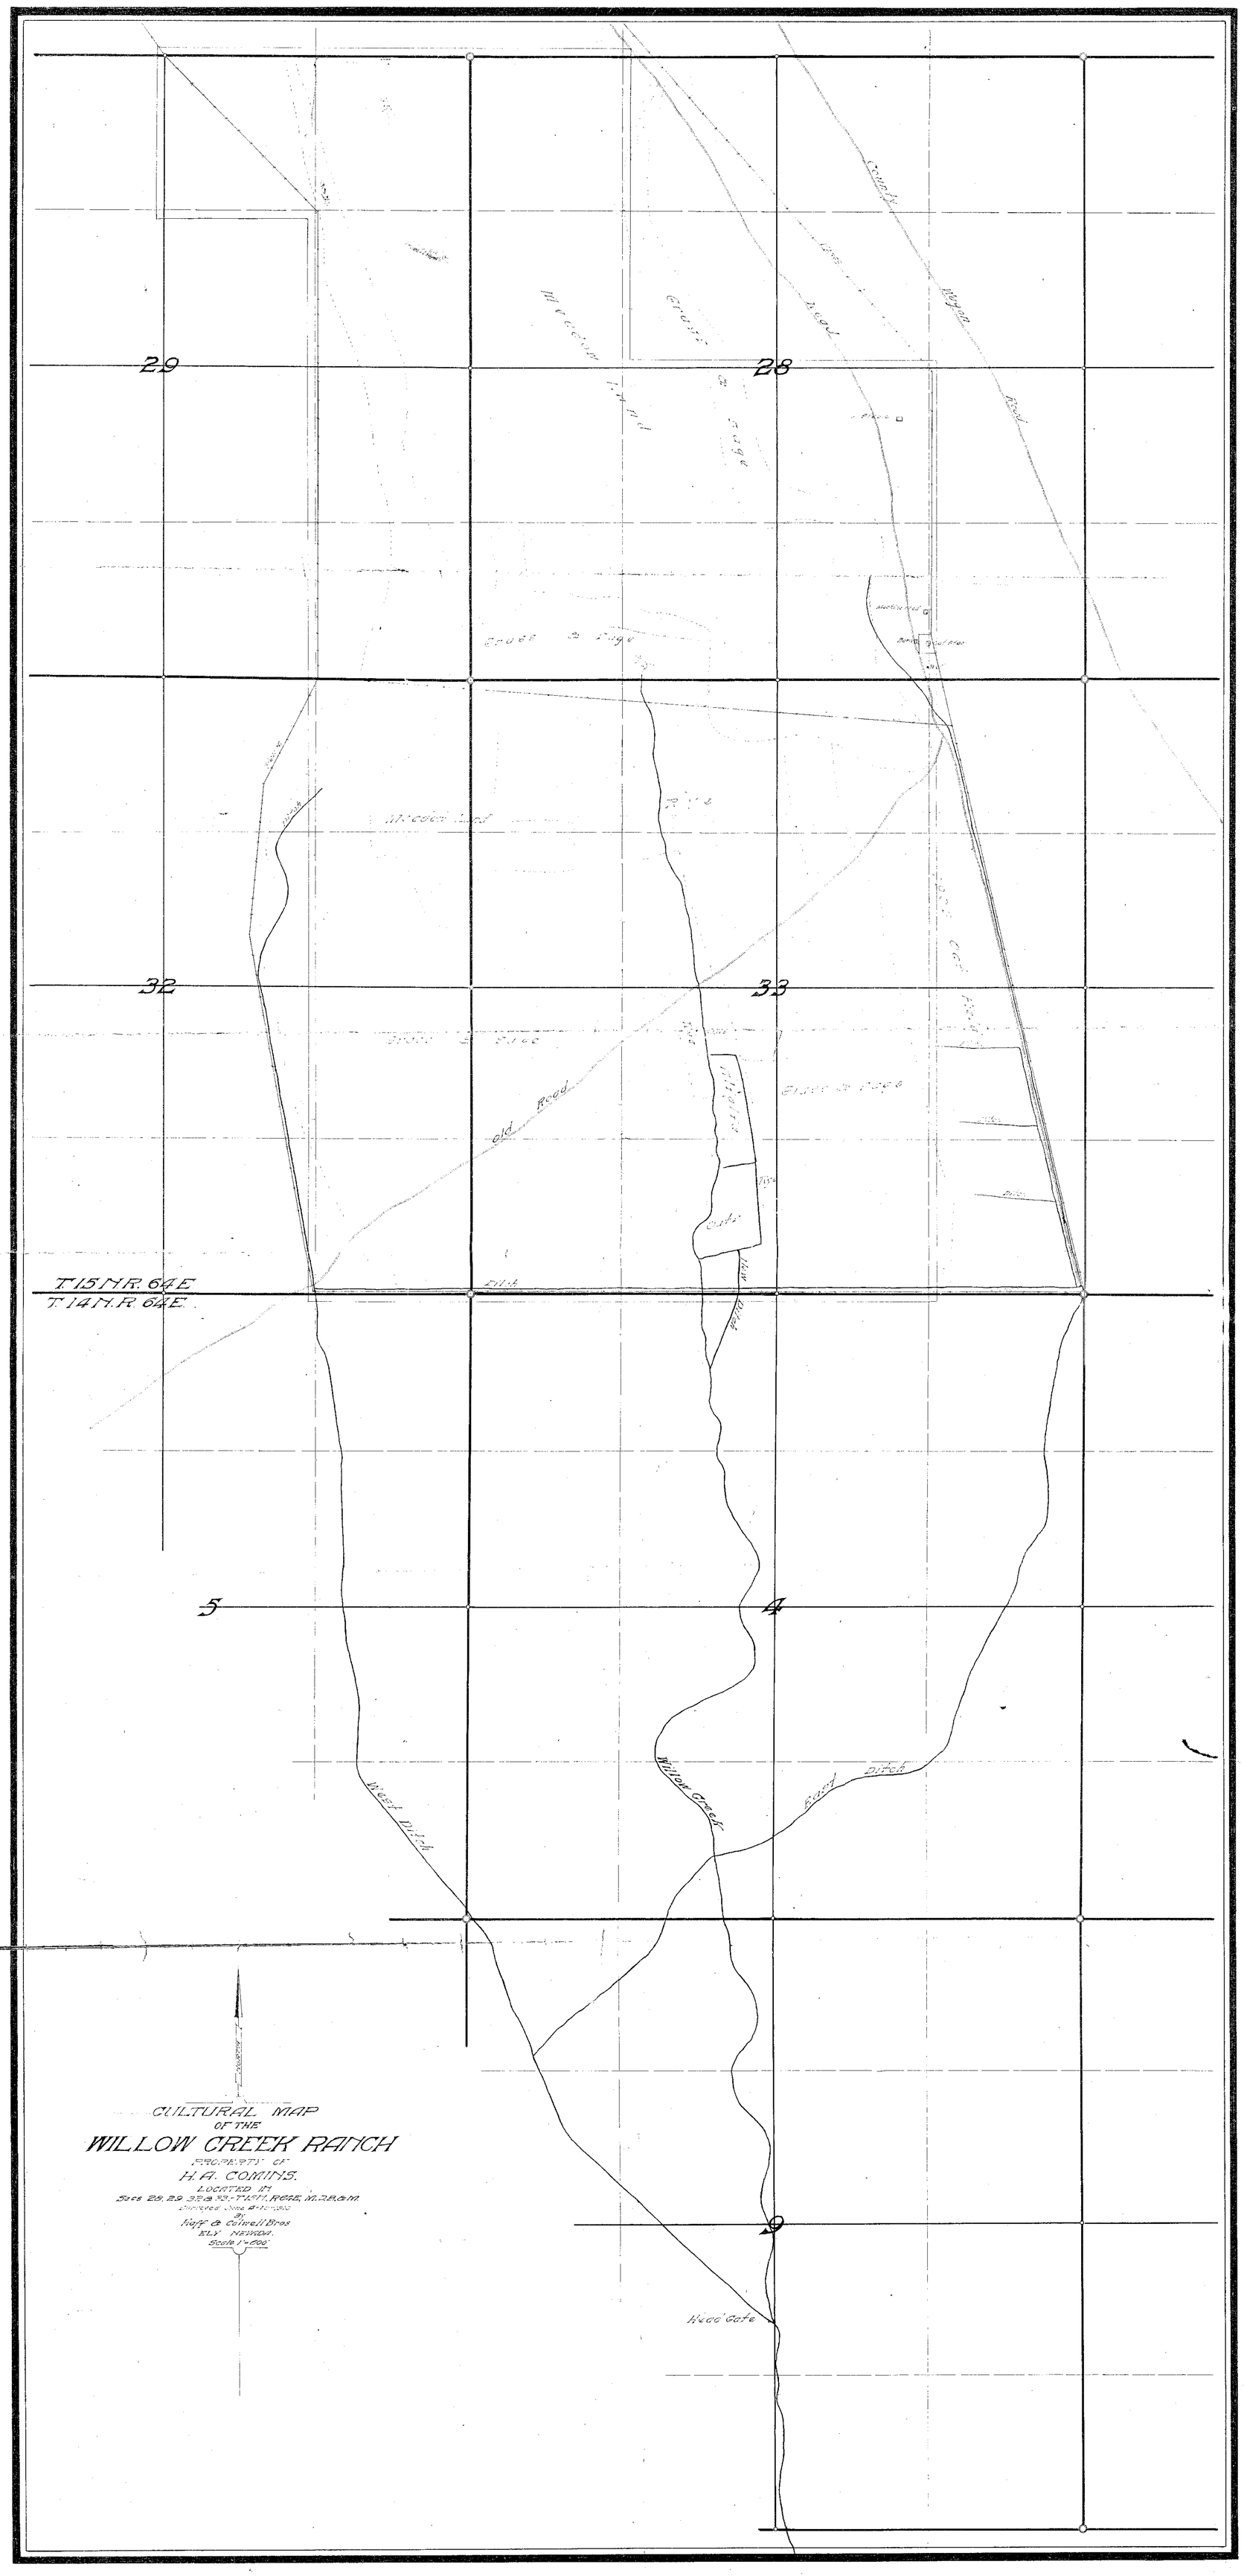
29
28
32
33
5
4
9
T.15 N. R. 64 E.
T.14 N. R. 64 E.
Old Road
Willow Creek
West Ditch
East Ditch
Head Gate
CULTURAL MAP
OF THE
WILLOW CREEK RANCH
PROPERTY OF
H. A. COMINS.
LOCATED IN
Secs 28, 29, 32 & 33 - T14 N, R64E, M.D.B.&M.
Surveyed June & July 1980
By
Hafff & Colwell Bros
ELY NEVADA.
Scale 1"=600'

0812

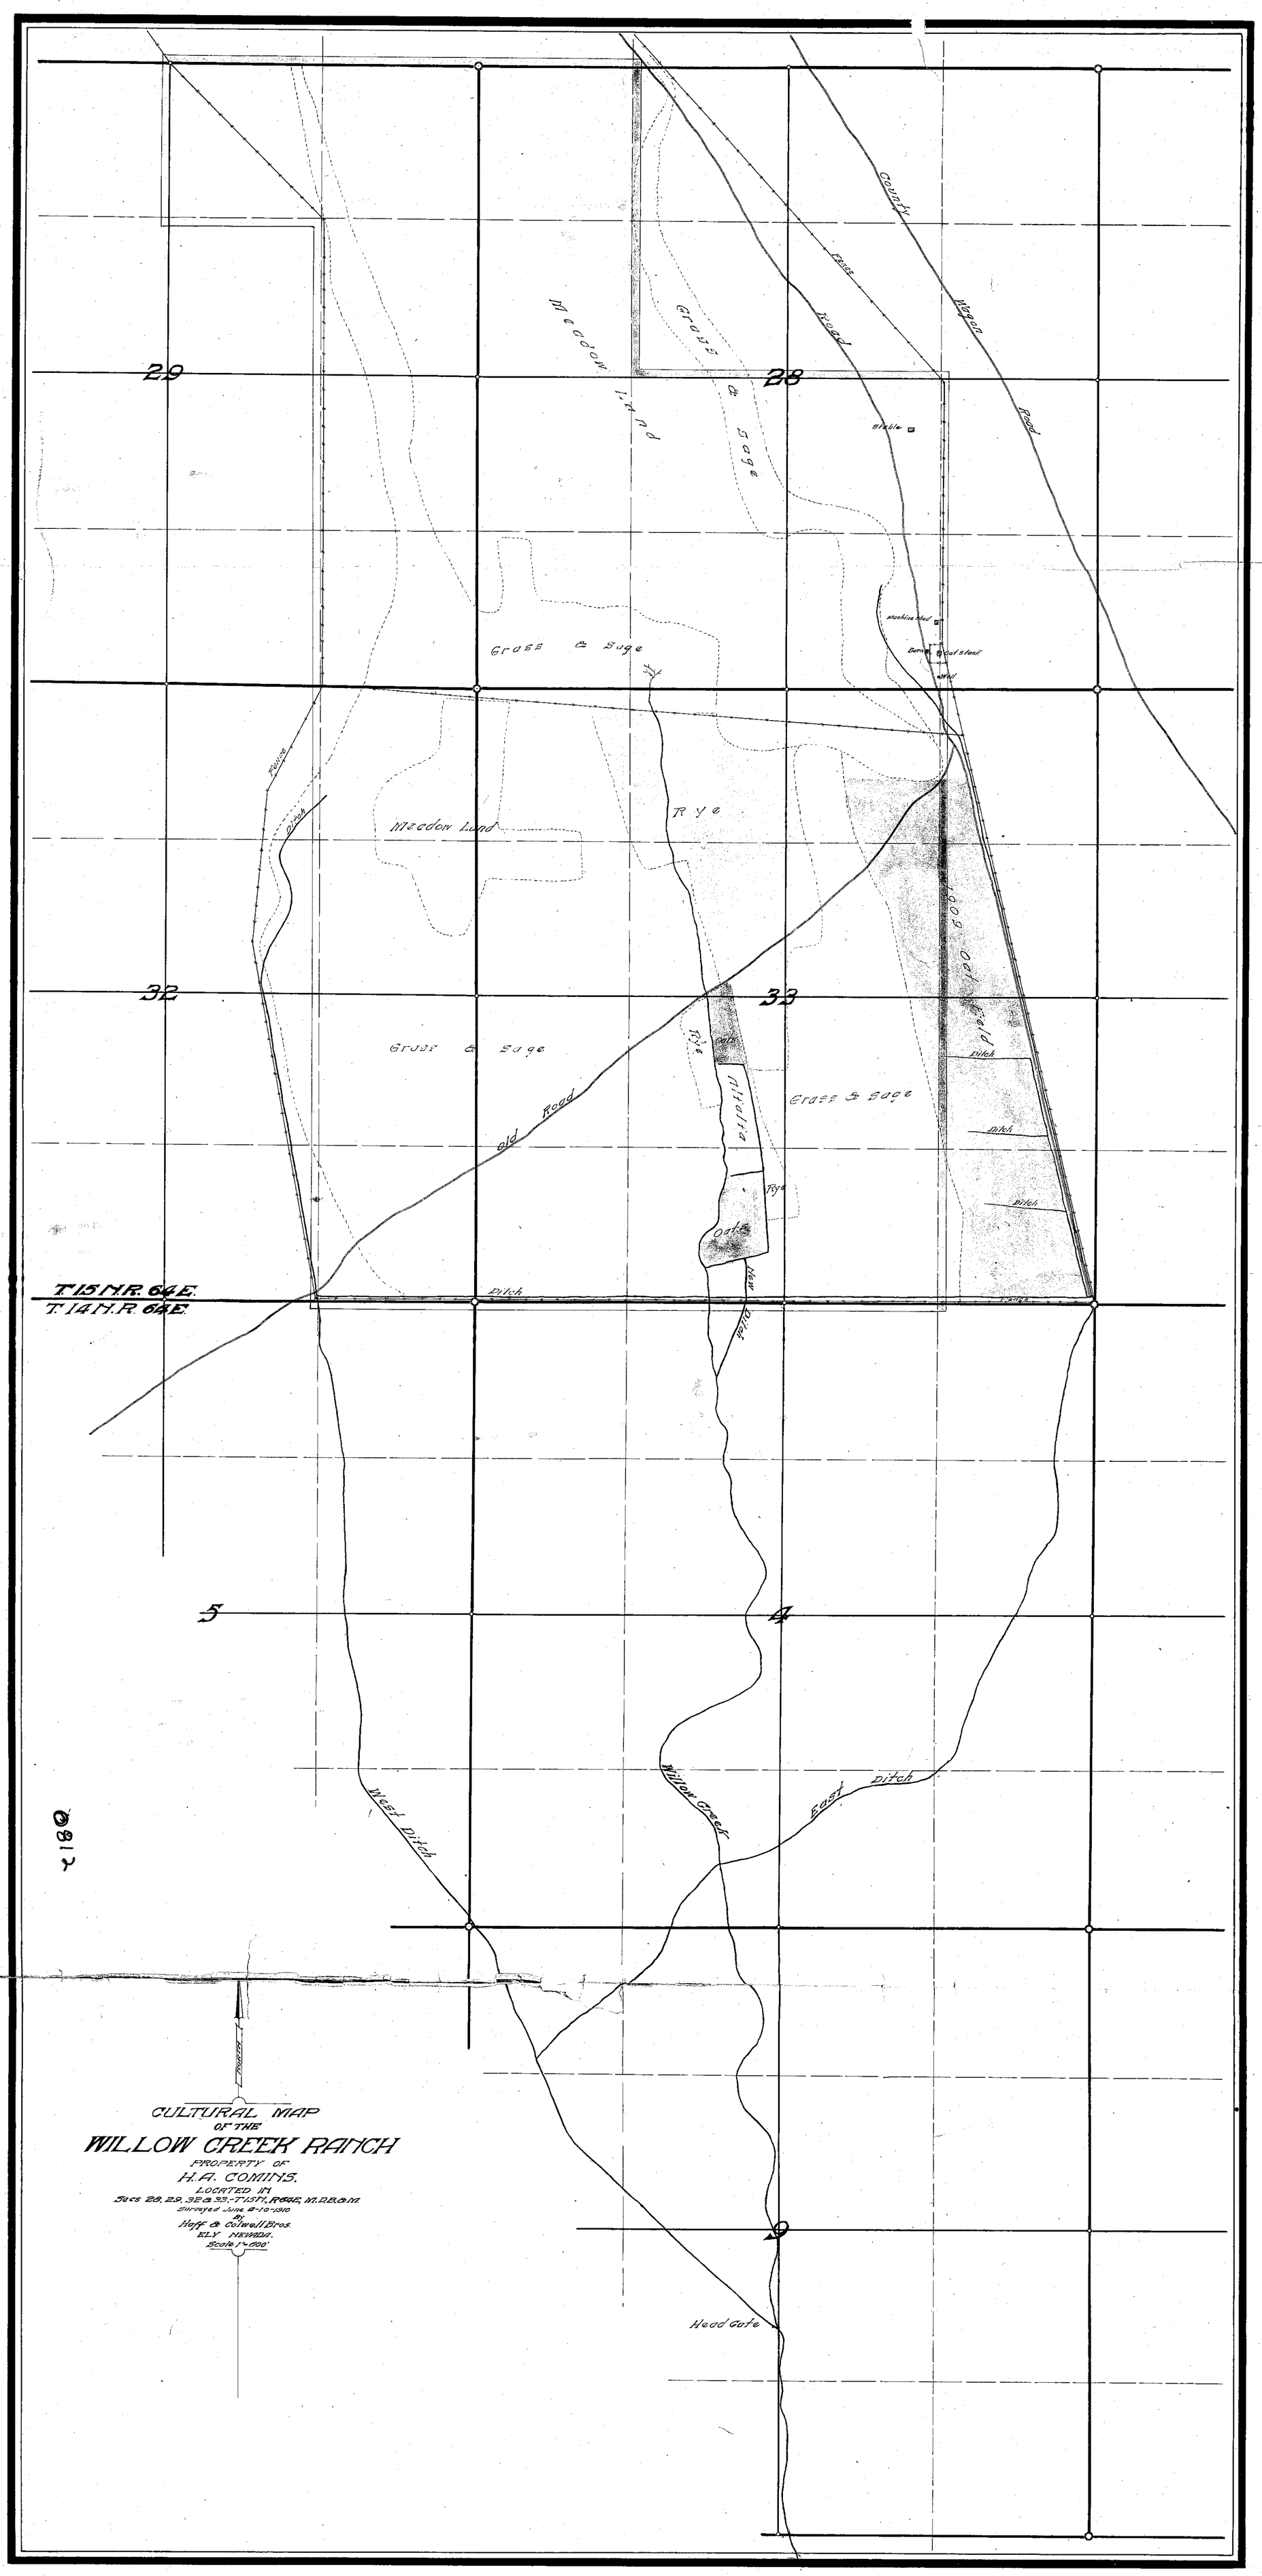

CULTURAL MAP
OF THE
WILLOW CREEK RANCH
PROPERTY OF
H.A. COMINS.
LOCATED IN
Secs 28, 29, 32 & 33.-T15N., R64E, M.D.B.&M.
Surveyed June 8-10-1910
By
Haff & Colwell Bros.
ELY NEVADA.
Scale 1"=600'

2180