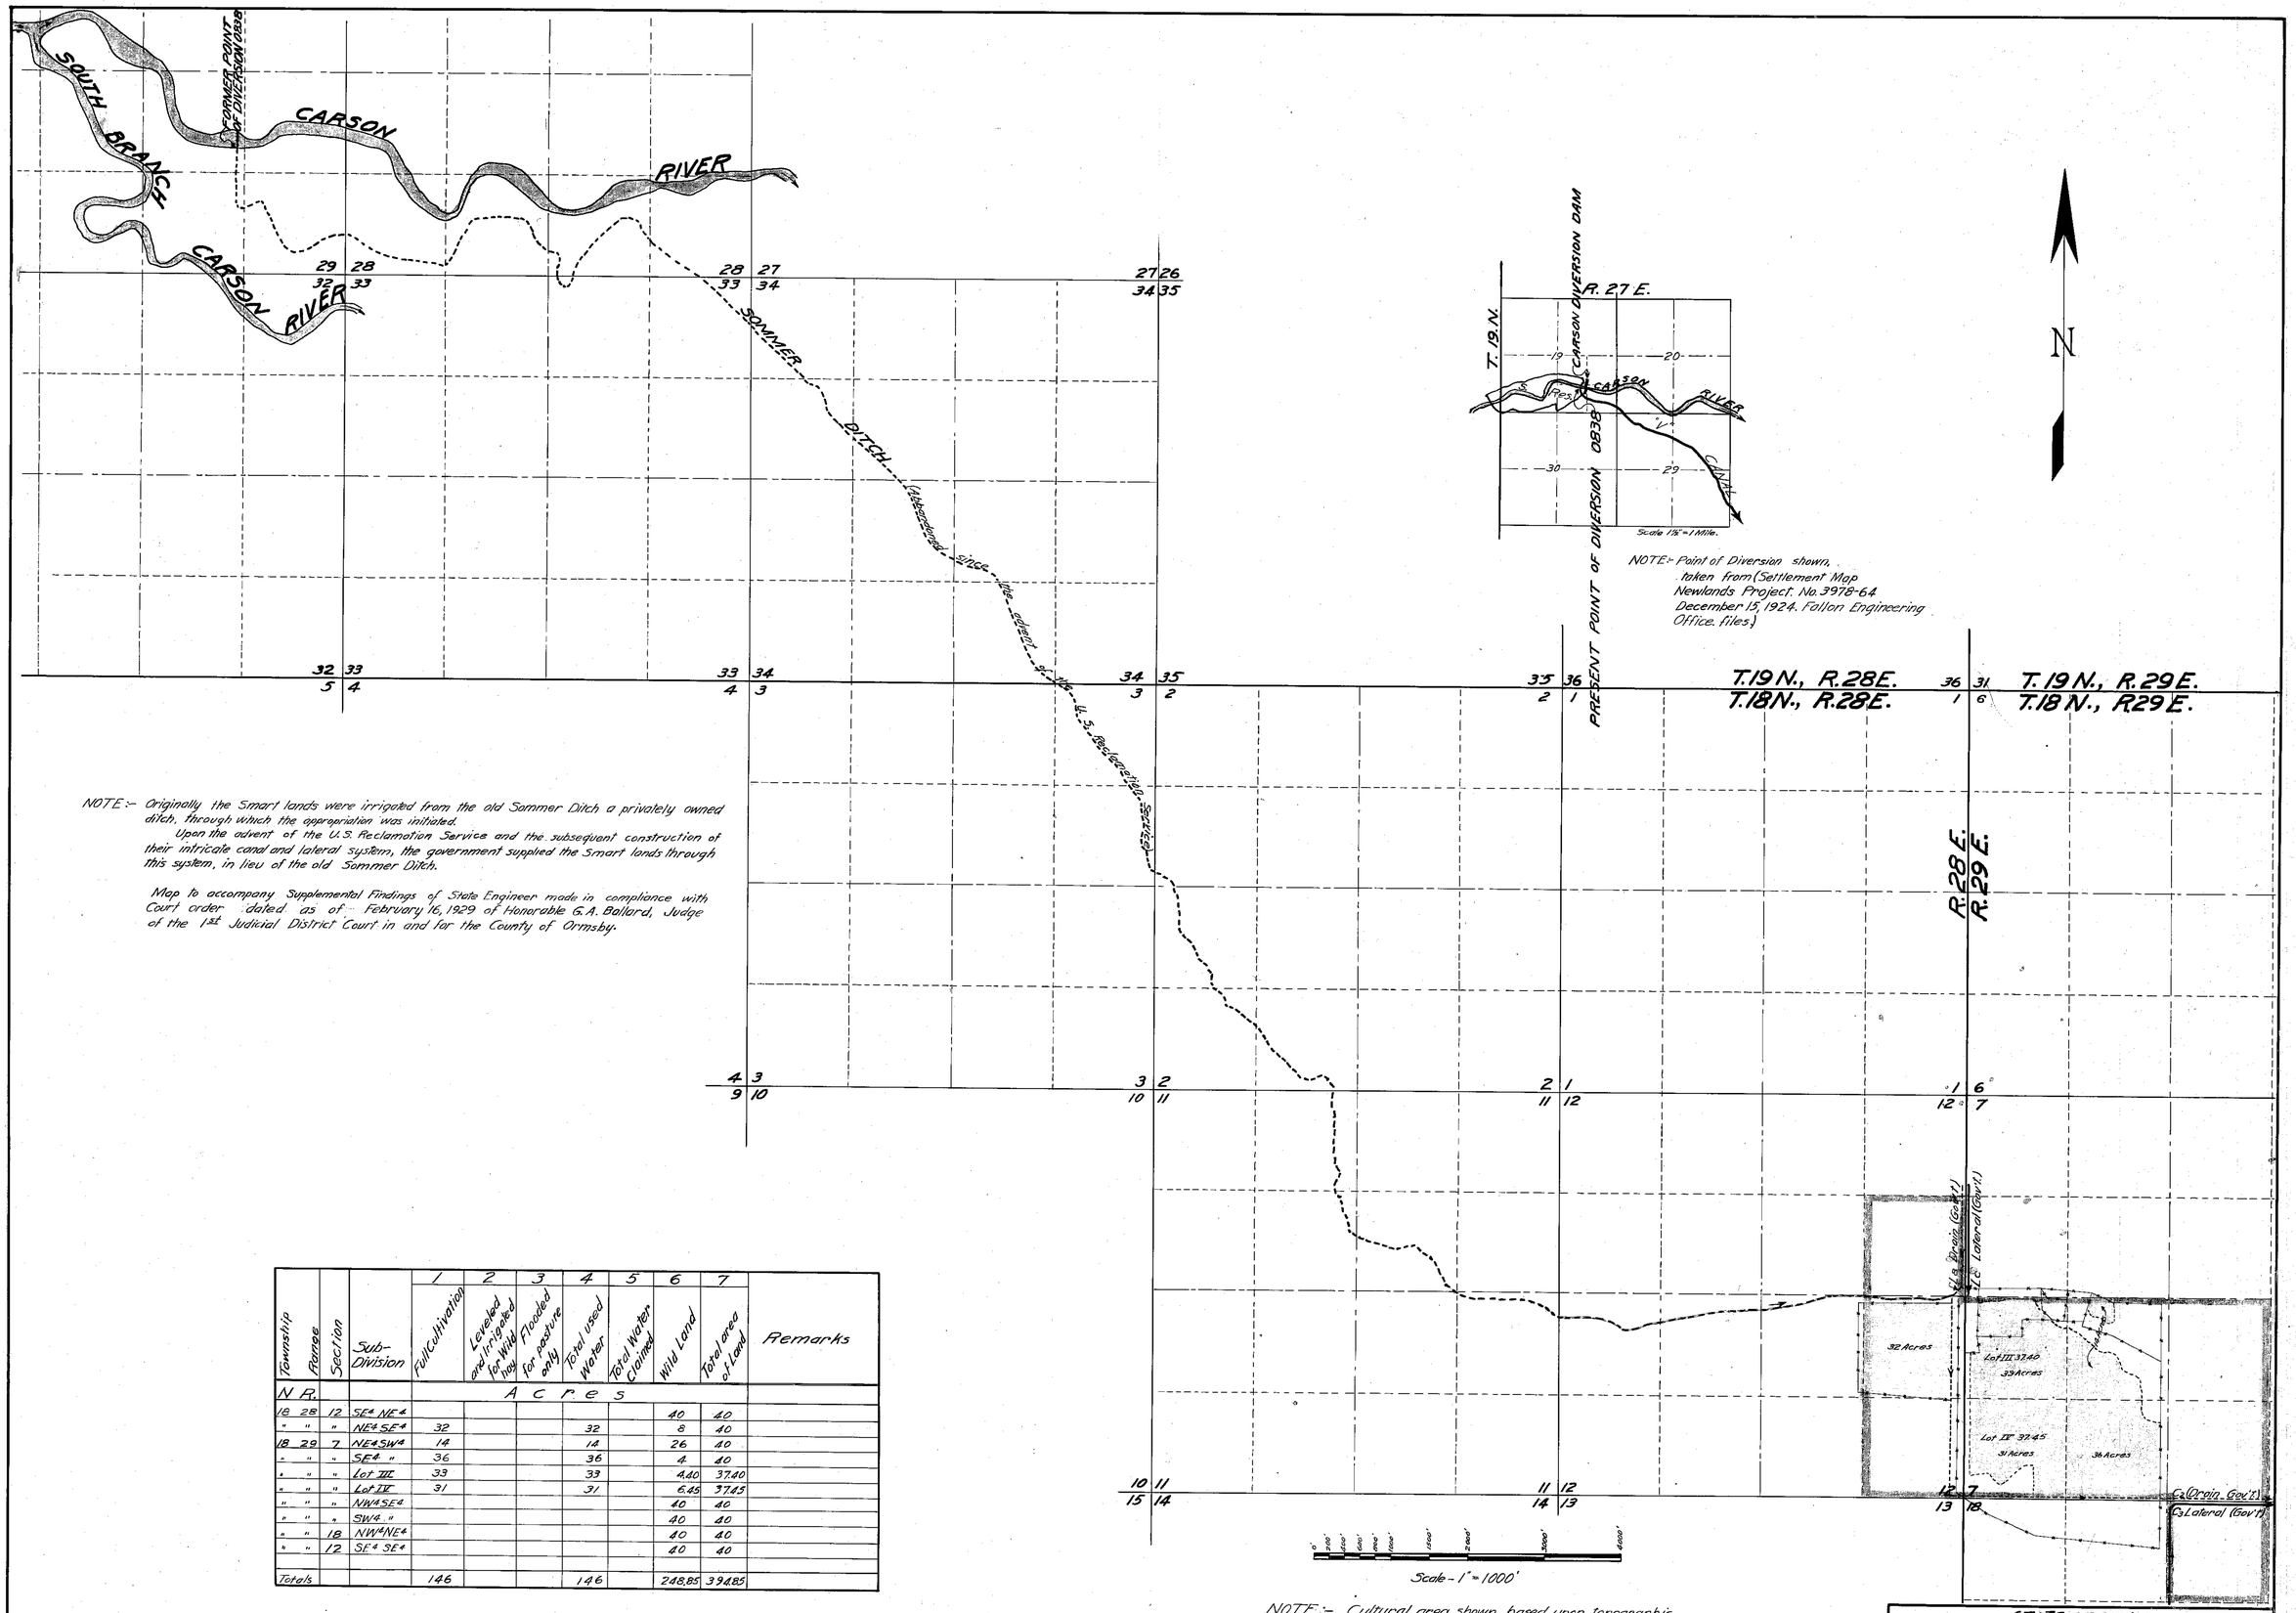

NOTE:- Originally the Smart lands were irrigated from the old Sommer Ditch, a privately owned ditch, through which the appropriation was initiated.

Upon the advent of the U.S. Reclamation Service and the subsequent construction of their intricate canal and lateral system, the government supplied the Smart lands through this system, in lieu of the old Sommer Ditch.

Map to accompany Supplemental Findings of State Engineer made in compliance with Court order dated as of February 16, 1929 of Honorable G.A. Ballard, Judge of the 1st Judicial District Court in and for the County of Ormsby.

Township	Range	Section	Sub-Division	1 Full Cultivation	2 Leveled and irrigated for Wild hay	3 Flooded for pasture only	4 Total used Water	5 Total Water Claimed	6 Wild Land	7 Total area of Land	Remarks
N.	R.			ACRES							
18	28	12	SE¼ NE¼						40	40	
"	"	"	NE¼ SE¼	32			32		8	40	
18	29	7	NE¼ SW¼	14			14		26	40	
"	"	"	SE¼ "	36			36		4	40	
"	"	"	Lot III	33			33		4.40	37.40	
"	"	"	Lot IV	31			31		6.45	37.45	
"	"	"	NW¼ SE¼						40	40	
"	"	"	SW¼ "						40	40	
"	"	18	NW¼ NE¼						40	40	
"	"	12	SE¼ SE¼						40	40	
Totals				146			146		248.85	394.85	

NOTE:- Cultural area shown, based upon topographic Survey of 1903 of the U.S. Reclamation Service (sheet No. 515-8 and 522-8 Fallon Office Engineering files.)

LEGEND

Full cultivation

Ownership

STATE OF NEVADA
OFFICE OF THE STATE ENGINEER
MAP TO ACCOMPANY
PROOF OF APPROPRIATION
FOR IRRIGATION
BY
S.B. SMART
FROM CARSON RIVER

DRAWN: F.N.D. Anderson RECOMMENDED:
CHECKED: APPROVED:

Carson City, Nevada, March 23, 1929 0838

0838