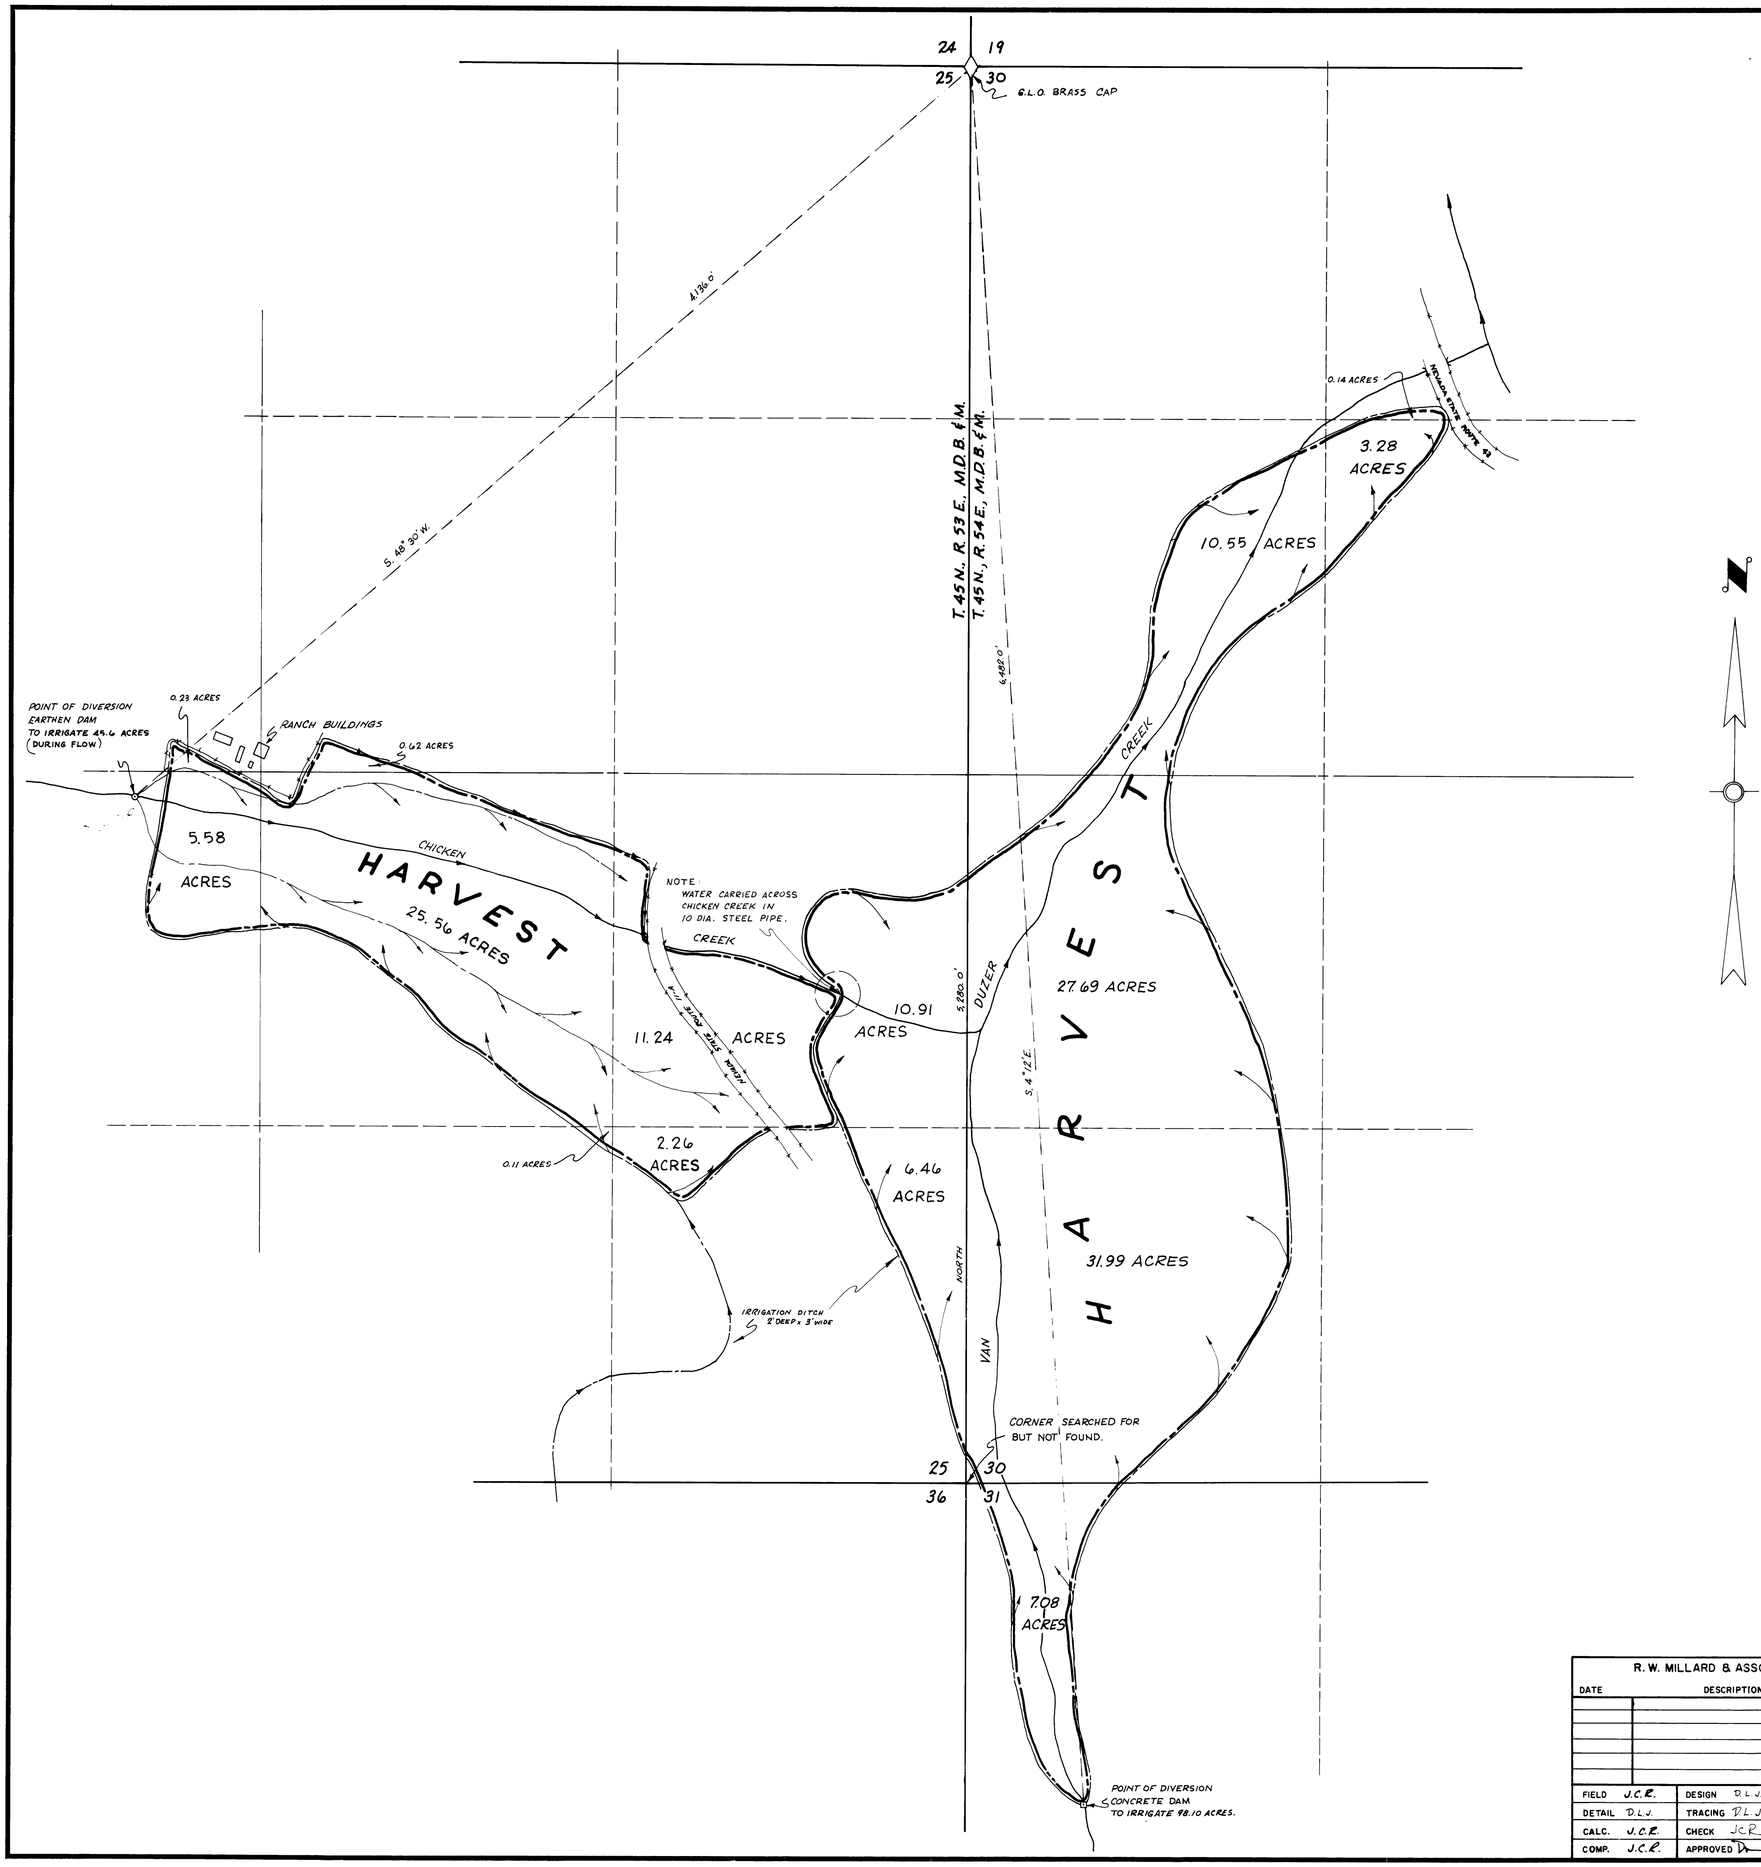

SECTION	SUBDIVISION	TOWN-SHIP	RANGE	CULTIVATED ACREAGE	DESCRIPTION OF CULTURE	DATE OF FIRST CULTURE
25	SE¼ NW¼	45N.	53 E.	0.23	TIMOTHY & CLOVER	
25	NE¼ SW¼	45N.	53E.	5.58	"	
25	SW¼ NE¼	45N.	53E.	0.62	"	
25	NW¼ SE¼	45N.	53E.	25.56	"	
25	NE¼ SE¼	45N.	53E.	11.24	"	
25	SW¼ SE¼	45N.	53E.	0.11	"	
25	SE¼ SE¼	45N.	53E.	2.26	"	
CHICKEN CREEK				TOTAL ACREAGE	45.60 Acs.	

SECTION	SUBDIVISION	TOWN-SHIP	RANGE	CULTIVATED ACREAGE	DESCRIPTION OF CULTURE	DATE OF FIRST CULTURE
25	NE¼ SE¼	45N.	53E.	10.91	TIMOTHY & CLOVER	
25	SE¼ SE¼	45N.	53E.	6.46	"	
30	NE¼ NW¼	45N.	54E.	0.14	"	
30	SE¼ NW¼	45N.	54E.	3.28	"	
30	SW¼ NW¼	45N.	54E.	10.55	"	
30	NW¼ SW¼	45N.	54E.	27.69	"	
30	SW¼ SW¼	45N.	54E.	31.99	"	
31	NW¼ NW¼	45N.	54E.	7.08	"	
VAN DUZER CREEK				TOTAL ACREAGE	98.10 Acs.	

State of Nevada
County of Elko ss.

I, David R. Millard, being first duly sworn, depose and say that this map, consisting of one sheet, has been correctly drawn to the designated scale from field notes of a survey made under my supervision and direction between the 29th and 30th days of NOVEMBER, 1966; that it truly and correctly represents the location and extent of the works used to divert water from Chicken Creek and Van Duzer Creek in Elko County, by Hugh C. Bieroth, for irrigation and stock watering purposes.
That the point of diversion, the location, size and grades of the diverting channel, location and description of all measuring devices, the location and extent of lands owned or controlled and irrigated by claimant is used, together with the area and kind of culture in each 40-acre subdivision, and the location and names of all other works or streams which are crossed by or connected with said works are fully and correctly designated thereon.

David Millard
State Water Right Surveyor

Subscribed and sworn to before me this 30th day of JANUARY, 1967.

Kenneth L. Mann
Notary Public in and for Elko County, Nevada
My commission expires Nov. 6, 1967

Feb 24, 1967

0 300 600 900 1200
SCALE 1" = 300'

R. W. MILLARD & ASSOC., INC.

DATE	DESCRIPTION

FIELD	J.C.R.	DESIGN	D.L.J.	DR'G No.	
DETAIL	D.L.J.	TRACING	D.L.J.	FILE No.	
CALC.	J.C.R.	CHECK	J.C.R.	FIELD BOOK No.	ELKO #40 pg. 18
COMP.	J.C.R.	APPROVED	D.		

MAP TO ACCOMPANY PROOF OF APPROPRIATION FOR IRRIGATION & STOCKWATERING

HUGH C. BIEROTH

CHICKEN CREEK & VAN DUZER CREEK

REGISTERED ENGINEERS R. W. MILLARD & ASSOC., INC. LAND SURVEYORS
ELY ELKO RENO
JANUARY, 1967 JOB No. R 2194-1266

02018 File Under → 01020