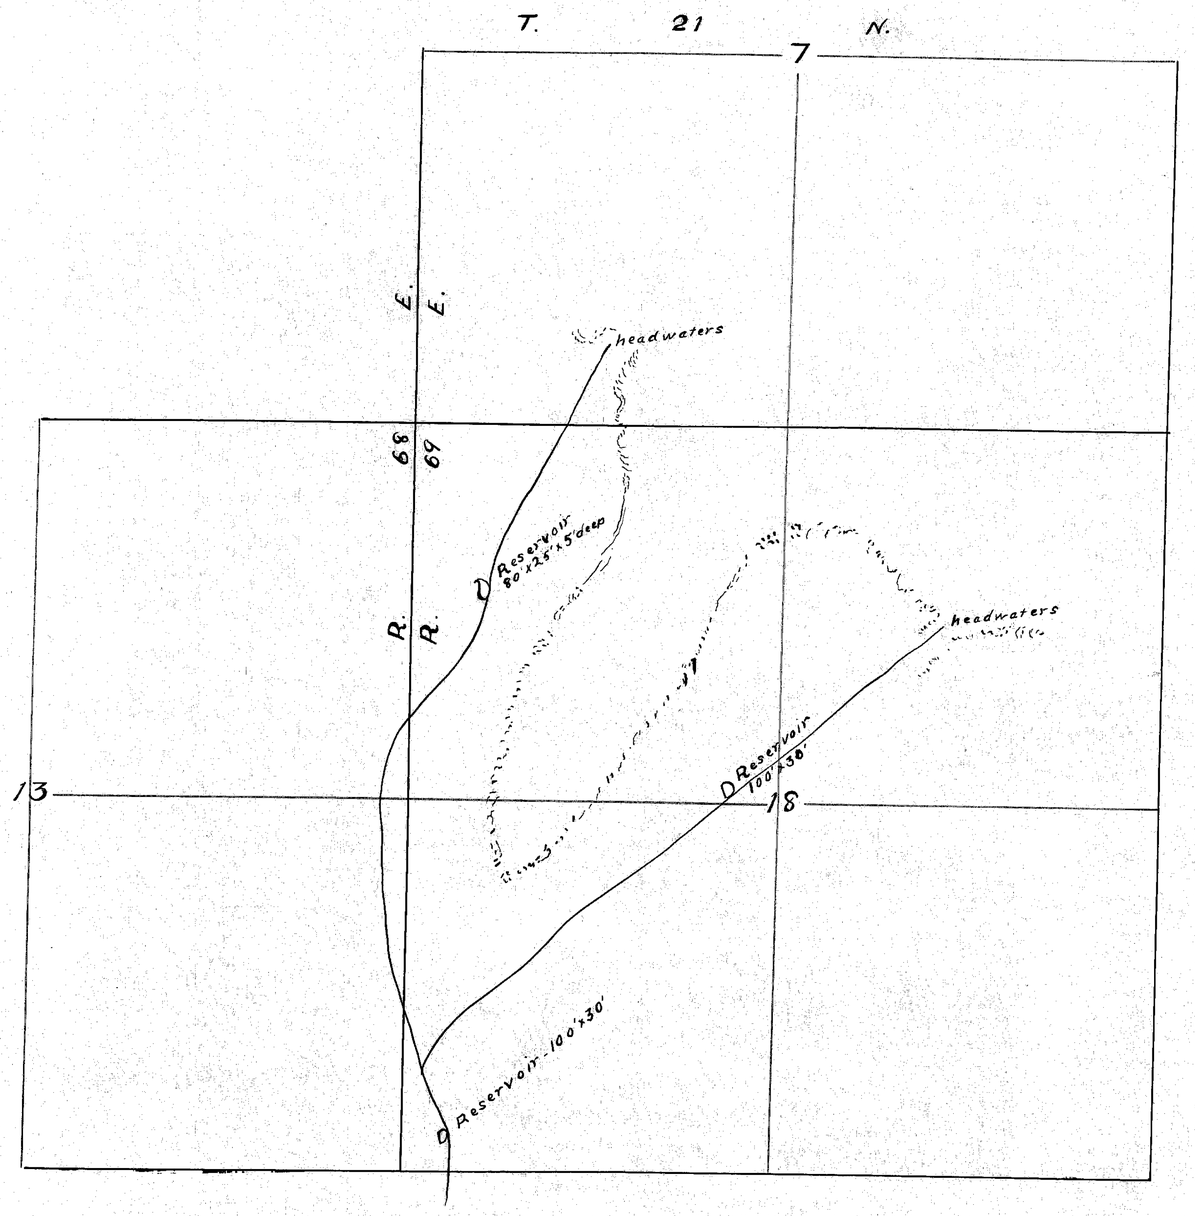

State of Nevada
County of White Pine } s.s.

Geo. T Saxton, of East Ely, County of White Pine, State of Nevada, hereby certify that the above map is a true and accurate plat of SMITH CANON SPRINGS as taken from the field notes of a survey made by me July, 8th 1927 and at the instance of William Henroid that it represents the works described in Proof of Appropriation No 01023.

Geo. T. Saxton
Surveyor.

Subscribed and sworn to before me, this the 4th day of August, 1927

[signature]
Notary Public in and for White Pine County, Nev.

MAP
of
SMITH VALLEY SPRINGS
Amended and corrected
Appropriated by
WILLIAM HENROID, PARKER, NEV.
for
Stock Watering Purposes
Scale: 600ft = 1in.

OFFICE STATE ENGINEER
AUG 8 27
RECEIVED

01023(b) Amended

State of Nevada }
County of White Pine } s.s.

I. Harry A. Rager, of Parker County of White Pine State of Nevada hereby certify that this map is a true and accurate plat of the Smith Canon Spring as taken from the field notes of a survey made by me on August 3rd 1911 and at the instance William Henriod and that it represents the work described in Proof of Appropriation filed by William Henriod.

Harry A Rager
Surveyor

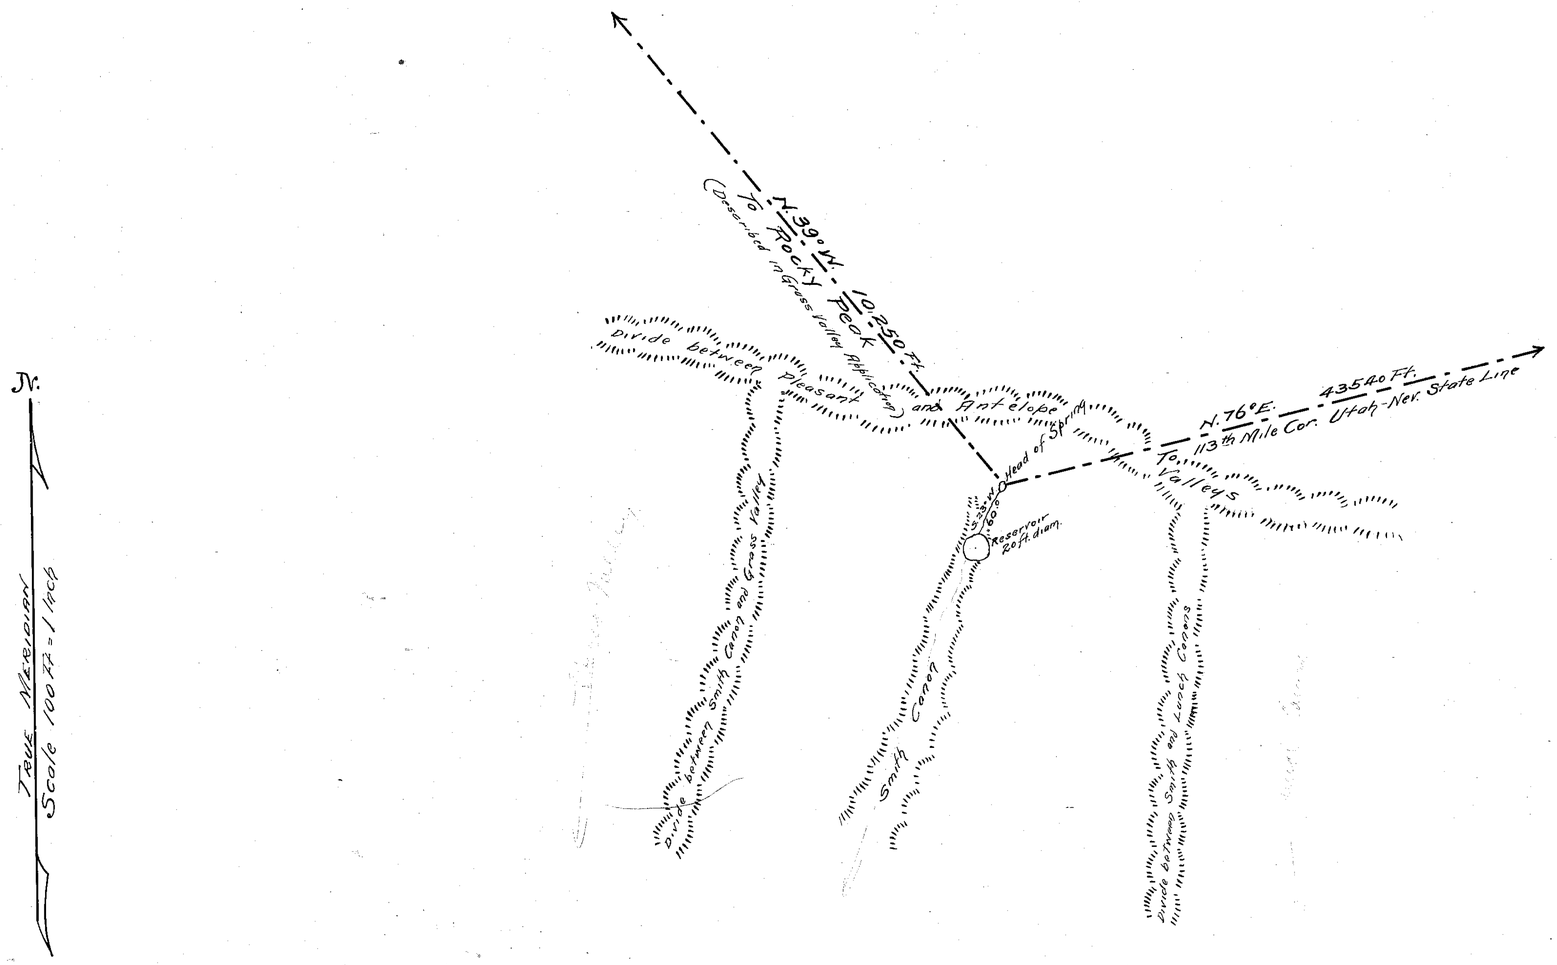

FILED
APR 1 1912
STATE ENGINEER'S OFFICE

MAP
—OF—
SMITH CANON SPRING
—APPROPRIATED BY—
William Henriod, Parker, White Pine Co., Nevada
—FOR—
STOCK WATERING PURPOSES
—IN—
WHITE PINE COUNTY, NEVADA

Harry A. Rager
U. S. Dep. Min. Surveyor
Parker, Nev.

Note:- See Amended Map 01023 (b)

- 01023-(a)