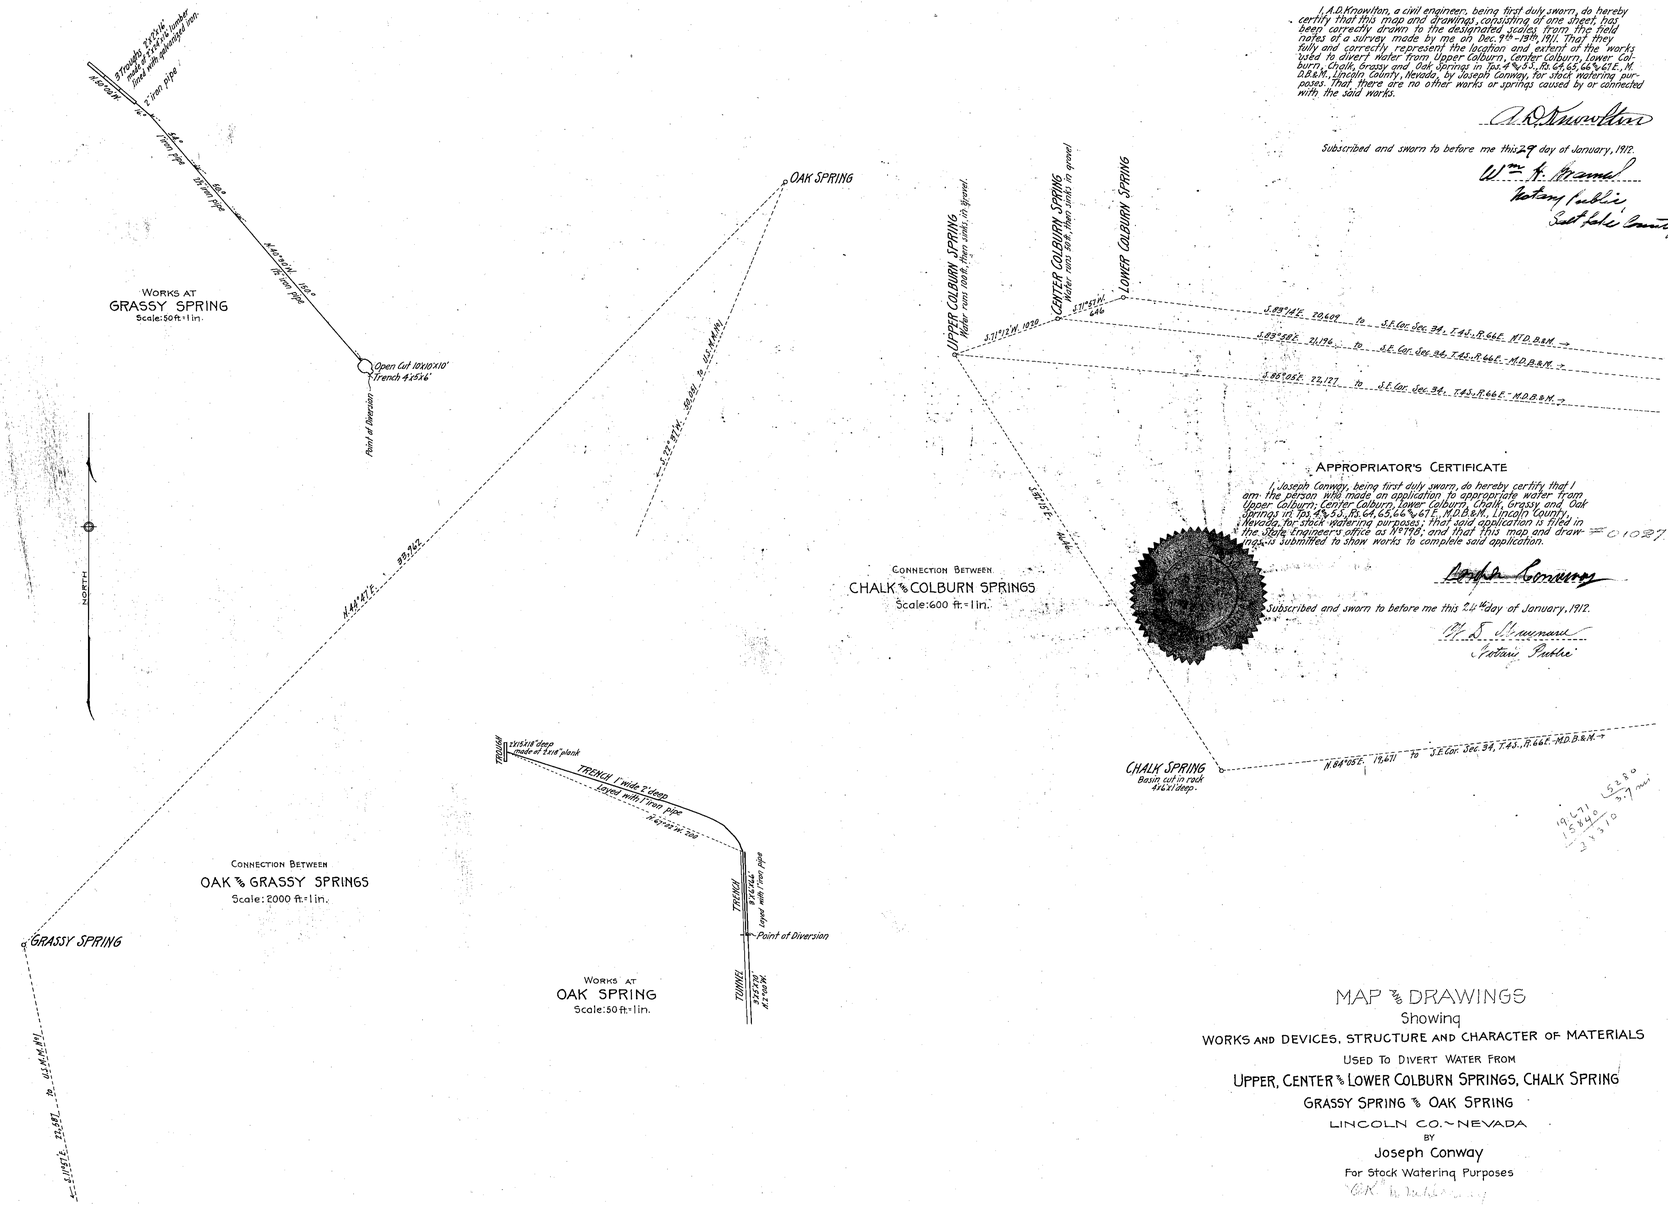

Engineer's Certificate

I, A.D. Knowlton, a civil engineer, being first duly sworn, do hereby certify that this map and drawings, consisting of one sheet, has been correctly drawn to the designated scales from the field notes of a survey made by me on Dec. 9th - 13th, 1911. That they fully and correctly represent the location and extent of the works used to divert water from Upper Colburn, Center Colburn, Lower Colburn, Chalk, Grassy and Oak Springs in Tps. 4 & 5 S., Rs. 64, 65, 66 & 67 E., M.D.B.&M., Lincoln County, Nevada, by Joseph Conway, for stock watering purposes. That there are no other works or springs caused by or connected with the said works.

A. D. Knowlton

Subscribed and sworn to before me this 29 day of January, 1912.

Wm. H. Mamel
Notary Public,
Salt Lake County, Utah.

Appropriator's Certificate

I, Joseph Conway, being first duly sworn, do hereby certify that I am the person who made an application to appropriate water from Upper Colburn, Center Colburn, Lower Colburn, Chalk, Grassy and Oak Springs in Tps. 4 & 5 S., Rs. 64, 65, 66 & 67 E., M.D.B.&M., Lincoln County, Nevada, for stock watering purposes; that said application is filed in the State Engineer's office as No. 798; and that this map and drawings is submitted to show works to complete said application. #01027

Joseph Conway

Subscribed and sworn to before me this 24th day of January, 1912.

A. D. Mamel
Notary Public

MAP & DRAWINGS

Showing

WORKS AND DEVICES, STRUCTURE AND CHARACTER OF MATERIALS

USED TO DIVERT WATER FROM

UPPER, CENTER & LOWER COLBURN SPRINGS, CHALK SPRING

GRASSY SPRING & OAK SPRING

LINCOLN CO. ~ NEVADA

BY

Joseph Conway

For Stock Watering Purposes

FILED
FEB 1 1912
STATE ENGINEER'S OFFICE

Proof of Appr. for Stock Watering Proj. to 01027

Recd F. 2-1-1912