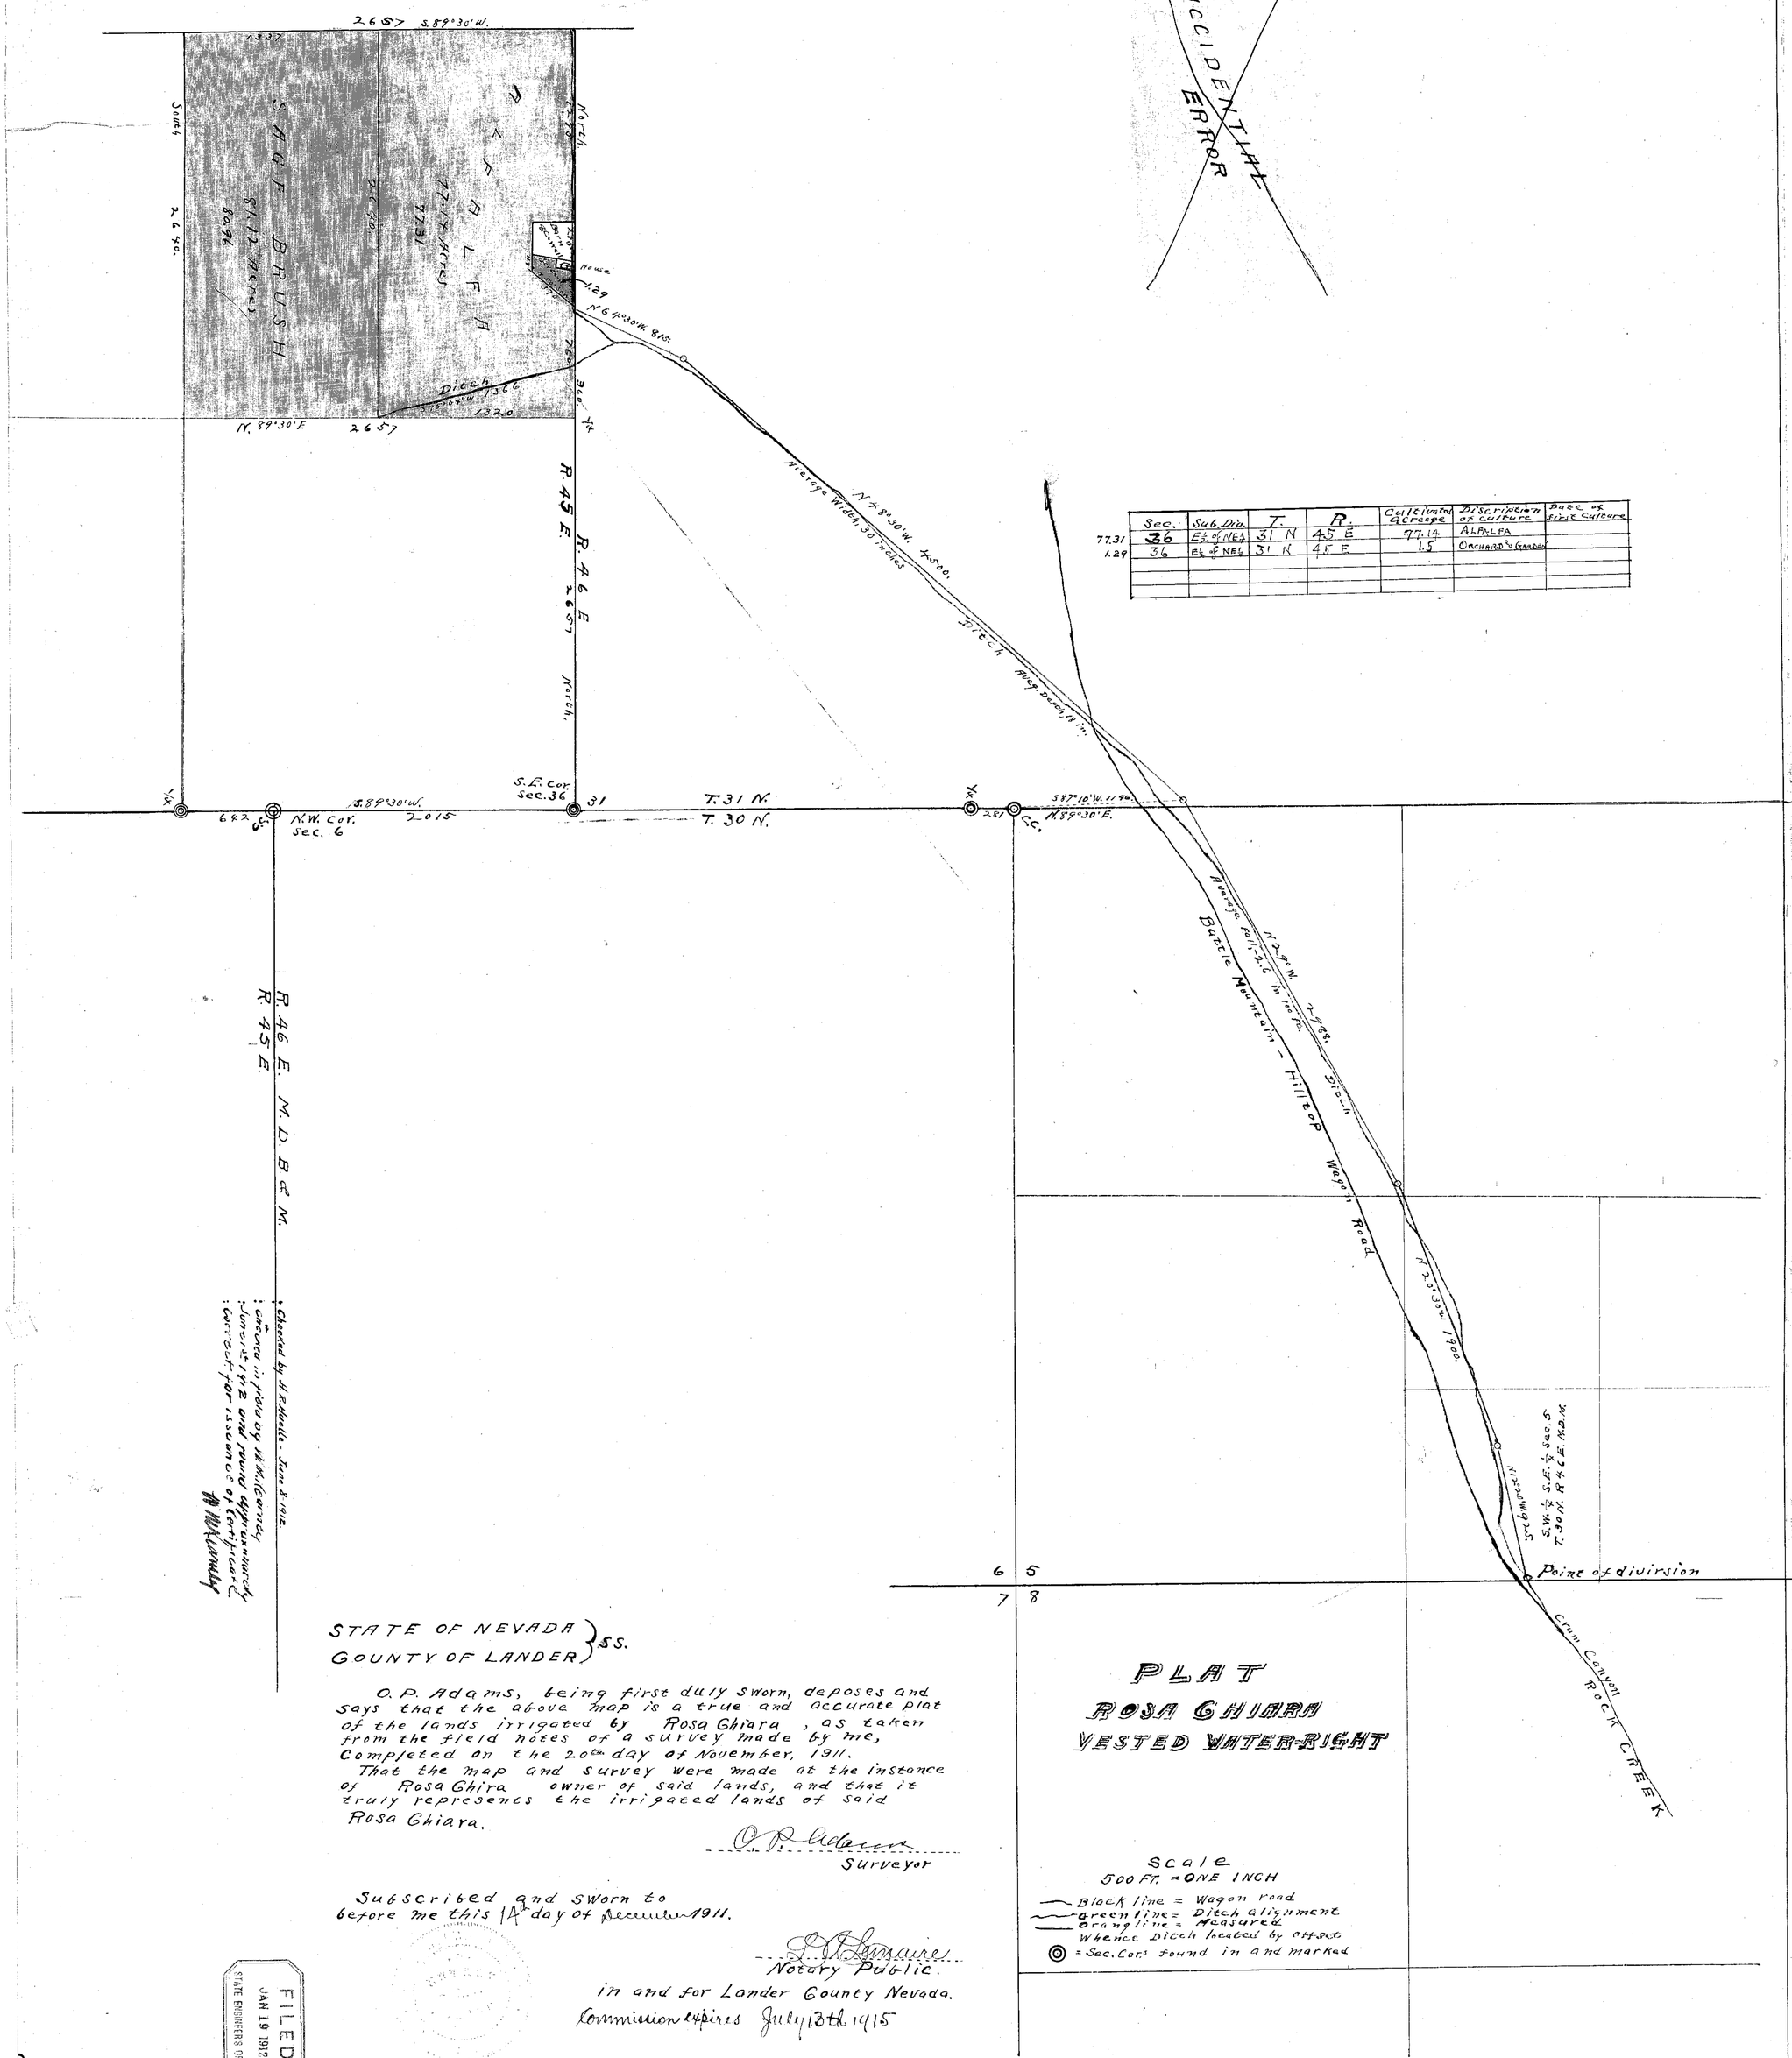

	Sec.	Sub. Div.	T.	R.	Cultivated Acreage	Description of culture	Date of first culture
77.31	36	E½ of NE¼	31 N	45 E	77.14	ALFALFA	
1.29	36	E½ of NE¼	31 N	45 E	1.5	ORCHARD & GARDEN	

ACCIDENTAL ERROR

STATE OF NEVADA }
COUNTY OF LANDER } SS.

O. P. Adams, being first duly sworn, deposes and says that the above map is a true and accurate plat of the lands irrigated by Rosa Ghiara, as taken from the field notes of a survey made by me, Completed on the 20th day of November, 1911.

That the map and survey were made at the instance of Rosa Ghira owner of said lands, and that it truly represents the irrigated lands of said Rosa Ghiara.

O. P. Adams
Surveyor

Subscribed and sworn to before me this 14th day of December 1911.

J. J. Lemaire
Notary Public.
in and for Lander County Nevada.
Commission expires July 13th 1915

FILED
JAN 19 1912
STATE ENGINEER'S OFFICE

PLAT
ROSA GHIARA
VESTED WATER-RIGHT

Scale
500 FT. = ONE INCH

— Black line = Wagon road
~ green line = Ditch alignment
— orange line = Measured
Whence Ditch located by offset
◎ = Sec. Cor.s found in and marked

01034