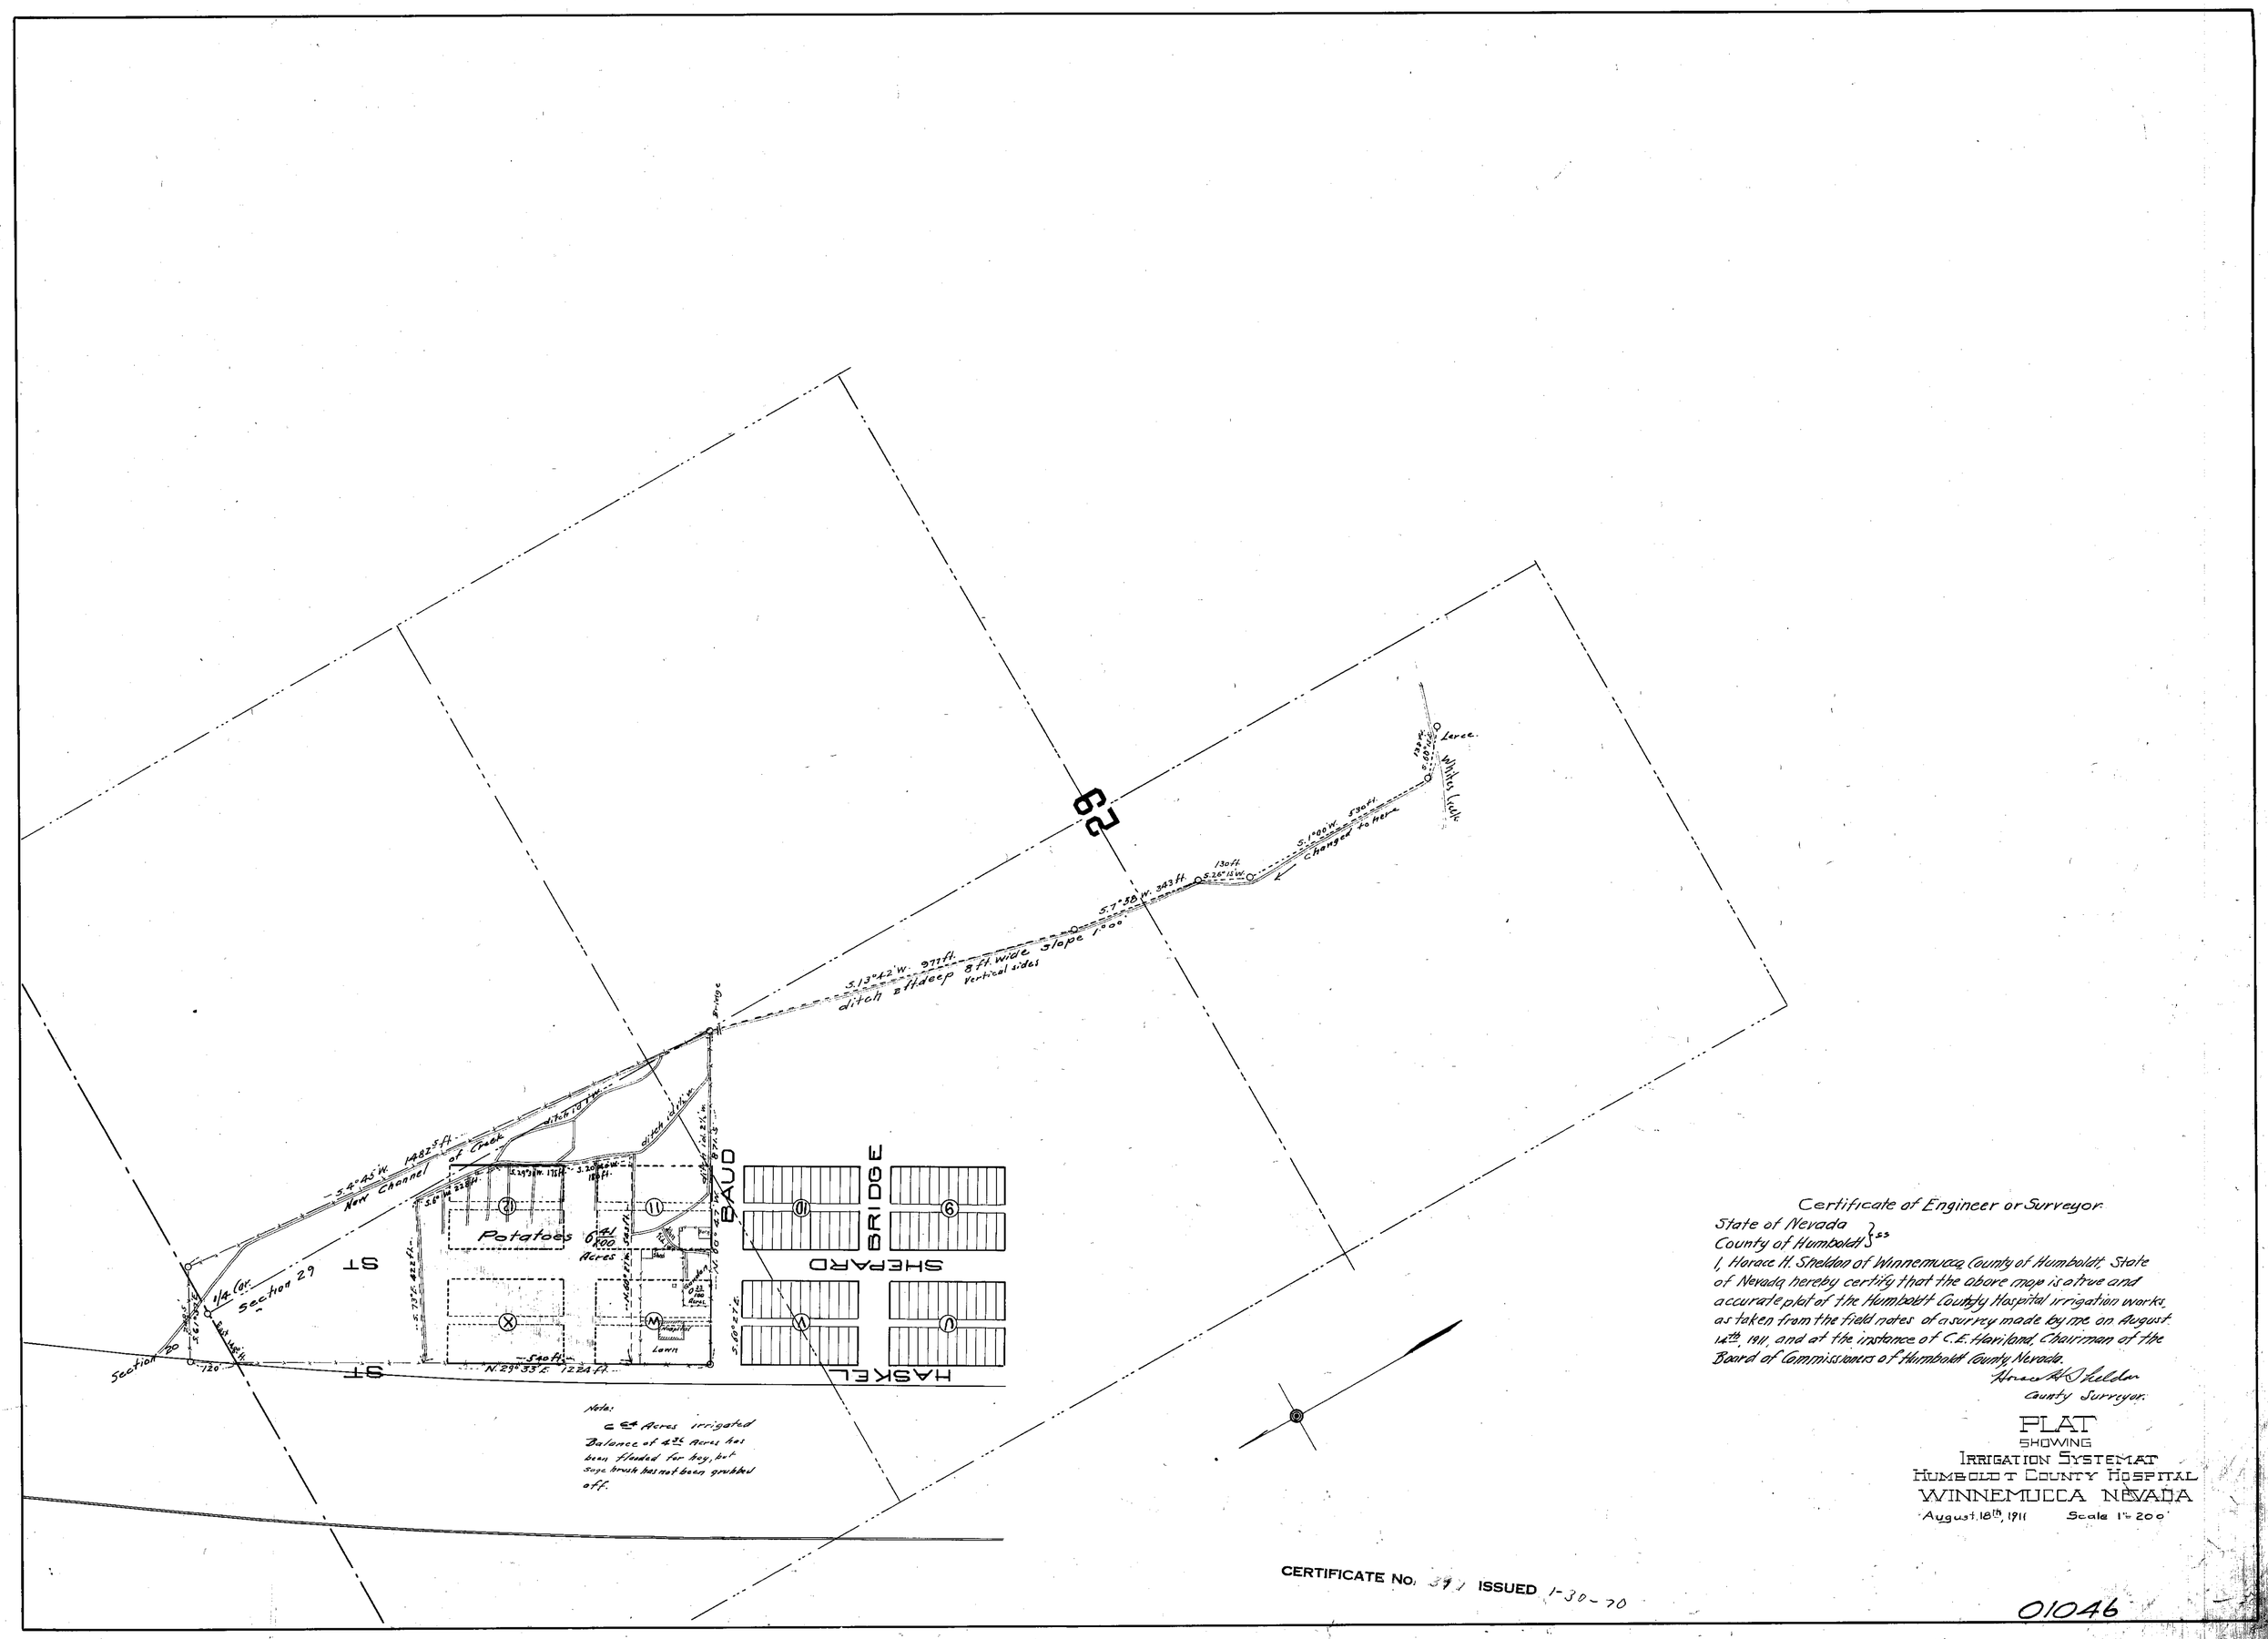

Certificate of Engineer or Surveyor.

State of Nevada }
County of Humboldt } ss

I, Horace H. Sheldon of Winnemucca, County of Humboldt, State of Nevada hereby certify that the above map is a true and accurate plat of the Humboldt County Hospital irrigation works, as taken from the field notes of a survey made by me on August 14th, 1911, and at the instance of C.E. Haviland, Chairman of the Board of Commissioners of Humboldt County Nevada.

Horace H. Sheldon
County Surveyor.

PLAT
SHOWING
IRRIGATION SYSTEM AT
HUMBOLDT COUNTY HOSPITAL
WINNEMUCCA NEVADA

August 18th, 1911 Scale 1" = 200'

CERTIFICATE No. 371 ISSUED 1-30-70

01046