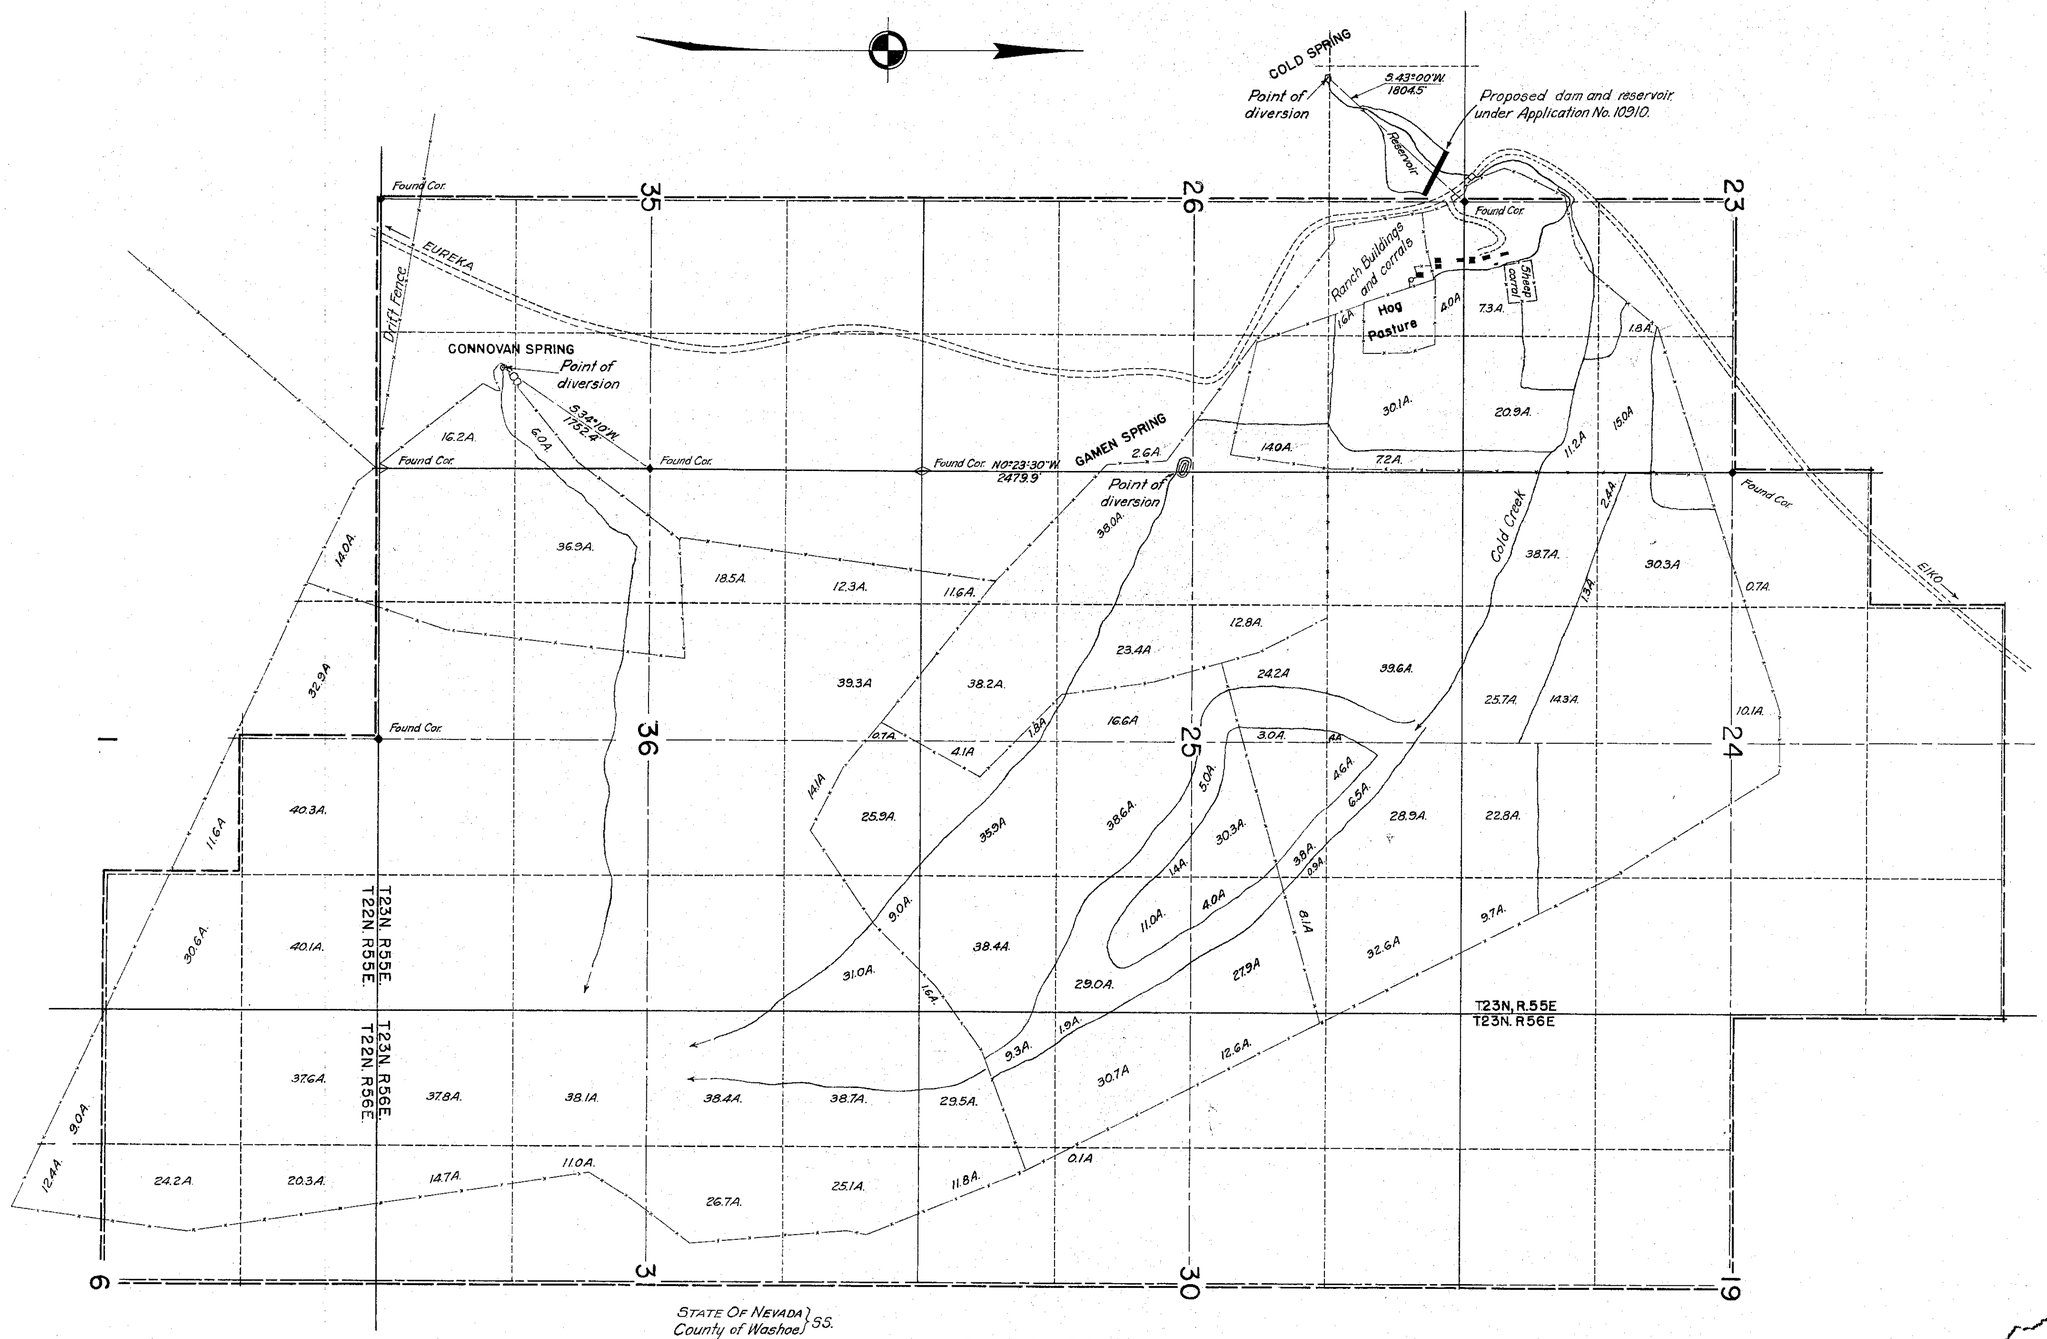

Note —
The survey as shown by this map indicates that the original map omitted the total irrigated area and is also incorrect as to the location of Gamen Spring. Cultivated lands shown hereon are the original lands under which this right was initiated. Additional water and new lands are covered by Permit No. 10910.

STATE OF NEVADA } SS.
County of Washoe }

I, Wayne McLeod, being first duly sworn, depose and say that this map, consisting of one sheet, has been correctly drawn to the designated scale from field notes of a survey made by me between May 23rd and September 20th, 1943; that it truly and correctly represents the location and extent of the works used to divert water from COLD CREEK & TRIBUTARIES, in White Pine County, by JEFF HUNT & F.M. FRANDSEN for irrigation and domestic purposes. That all other works or streams which are crossed by, or connected with said works, and the boundary, area and kind of culture of lands irrigated, are correctly shown and designated hereon.

STATE WATER RIGHT SURVEYOR

Subscribed and sworn to before me this day of , 1943.

Notary Public in and for Washoe County, Nevada.

Total acres under fence — 2333.0
Total acres of Wild Hay — 456.1
Total acres of Alfalfa — 160.6
Total acres of Pasture — 1546.5

Wild Hay
Alfalfa
Pasture

Nov. 16, 1943

SCALE 1" = 800'

AMENDED MAP TO ACCOMPANY
AMENDED PROOF OF APPROPRIATION
UNDER AMENDED PROOF NO. 01077
FROM
COLD CREEK & TRIBUTARIES
FOR
IRRIGATION & DOMESTIC PURPOSES
BY
JEFF HUNT & F.M. FRANDSEN

01077