SECTION	SUBDIVISION	TOWNSHIP	RANGE	ACREAGE	

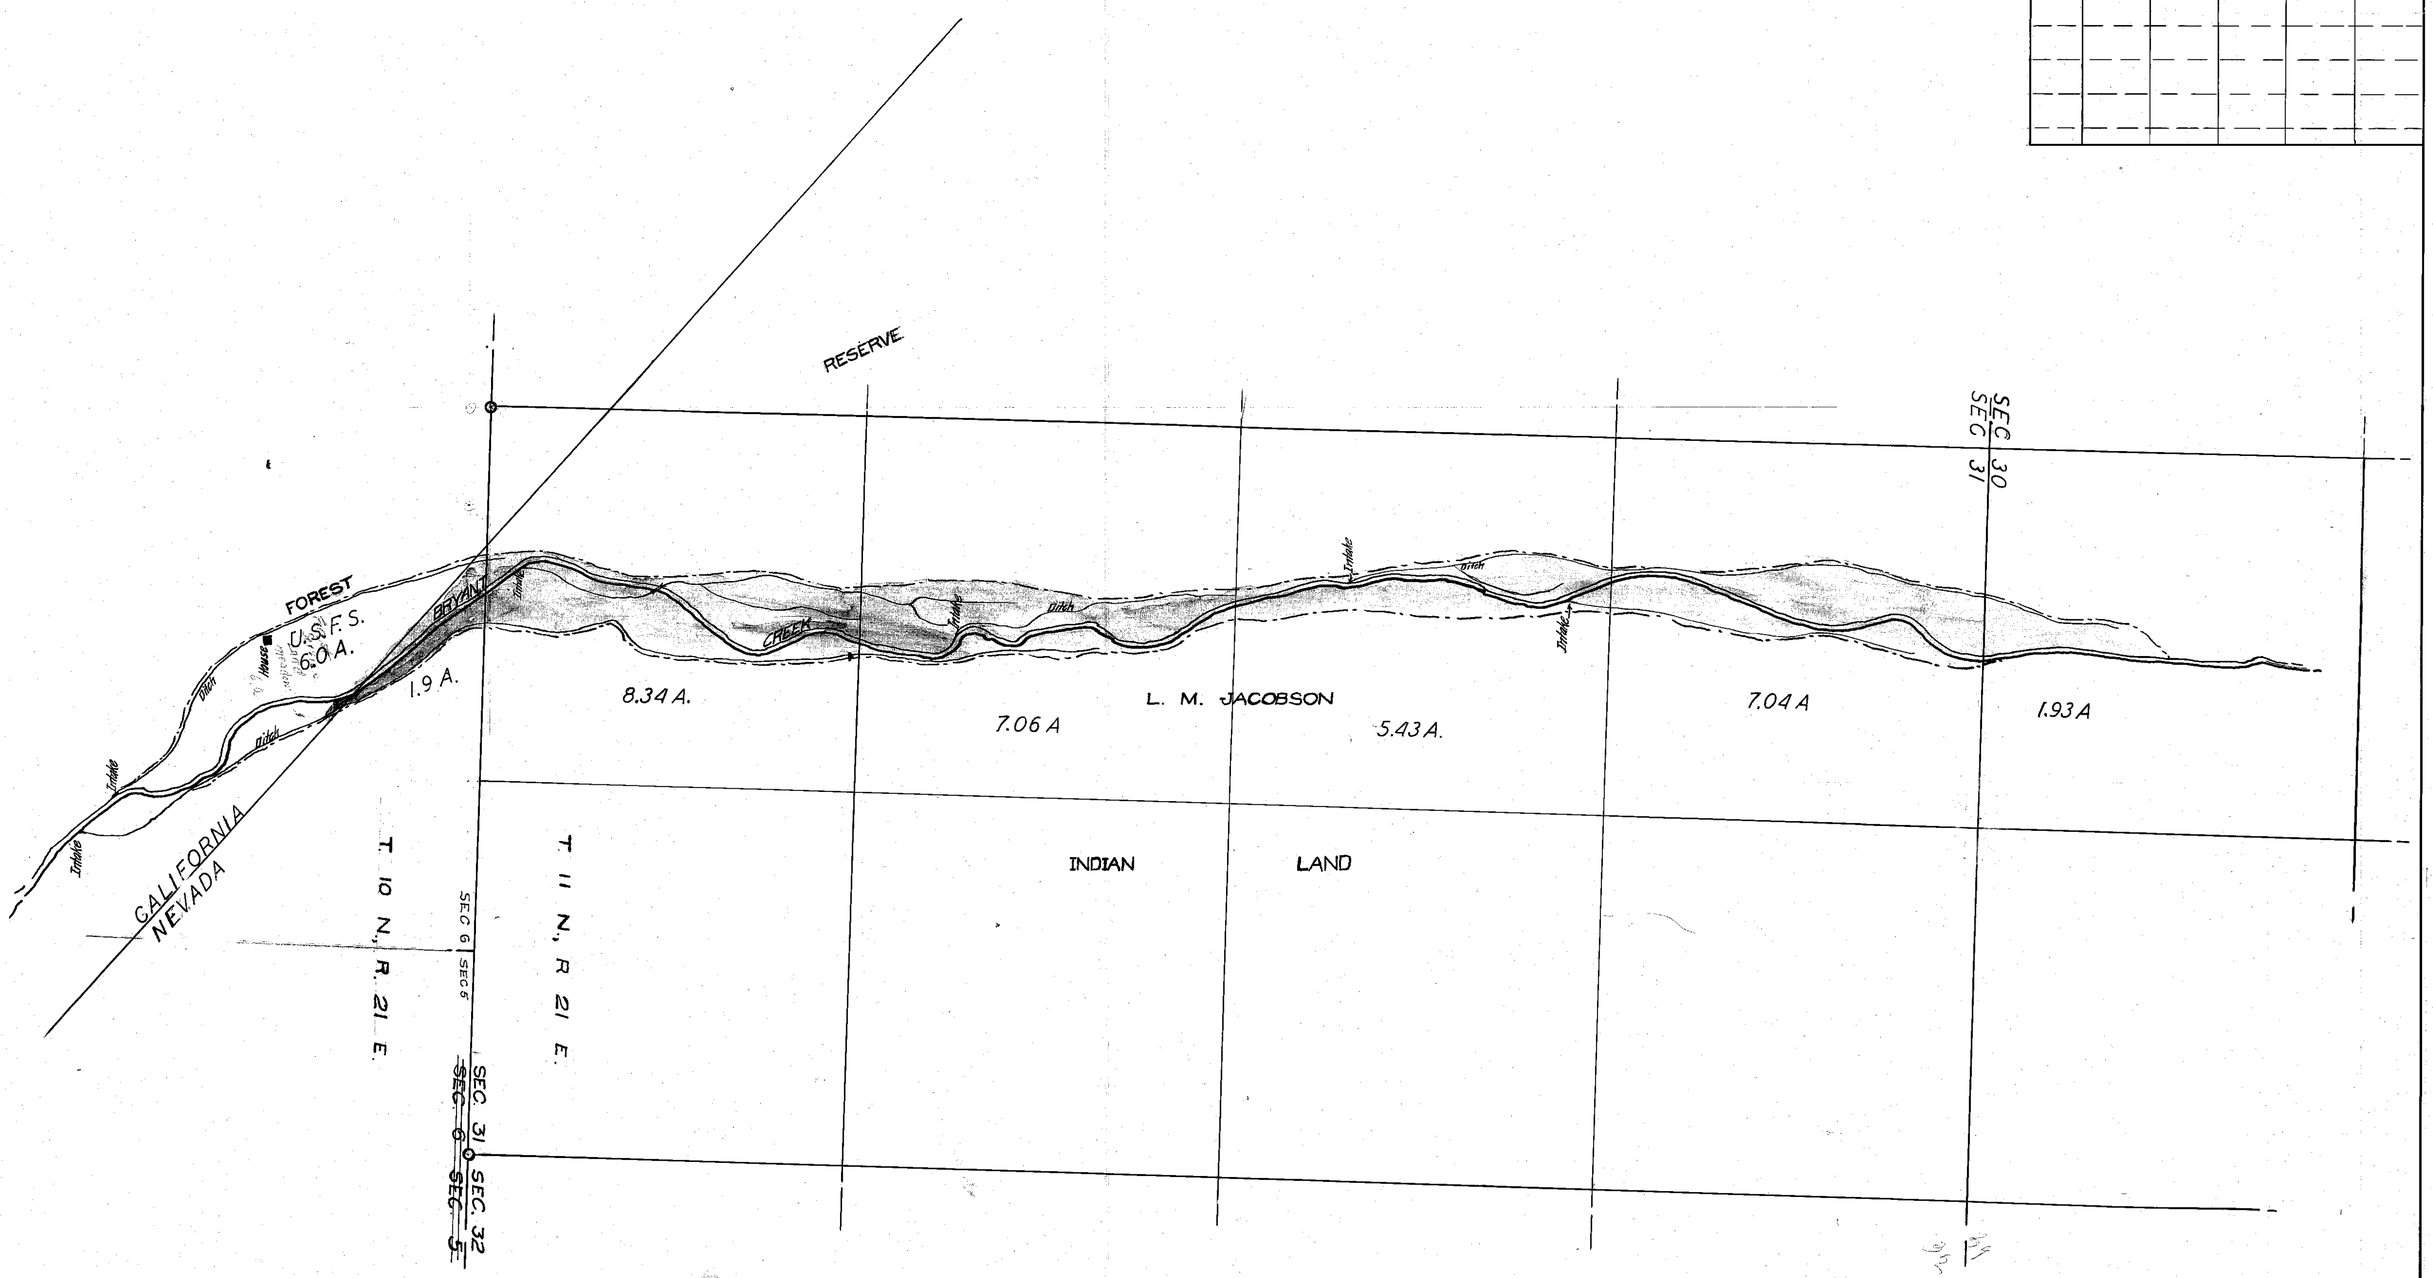

STATE OF NEVADA,
County of Douglas

O.L. Hussman being first duly sworn deposes and says that the above map is a true and accurate plat of the lands irrigated by L.M. Jacobson as taken from the field notes of a survey made by me and completed on the 8th day of July 1914.

That the map and survey were made at the instance of L.M. Jacobson, owner of said lands, and that it truly represents the irrigated lands of said L.M. Jacobson

O.L. Hussman
Surveyor.

Subscribed and sworn to before me
this 31st day of July 1914

Notary Public in and for Douglas County, Nevada.

PLAT OF IRRIGATED LAND ON BRYANT CREEK

OWNED BY

L. M. JACOBSON
DOUGLAS CO. NEVADA

SCALE:— 300 FT. = 1 INCH JULY 1914.

Recd 7/31/14

01079